


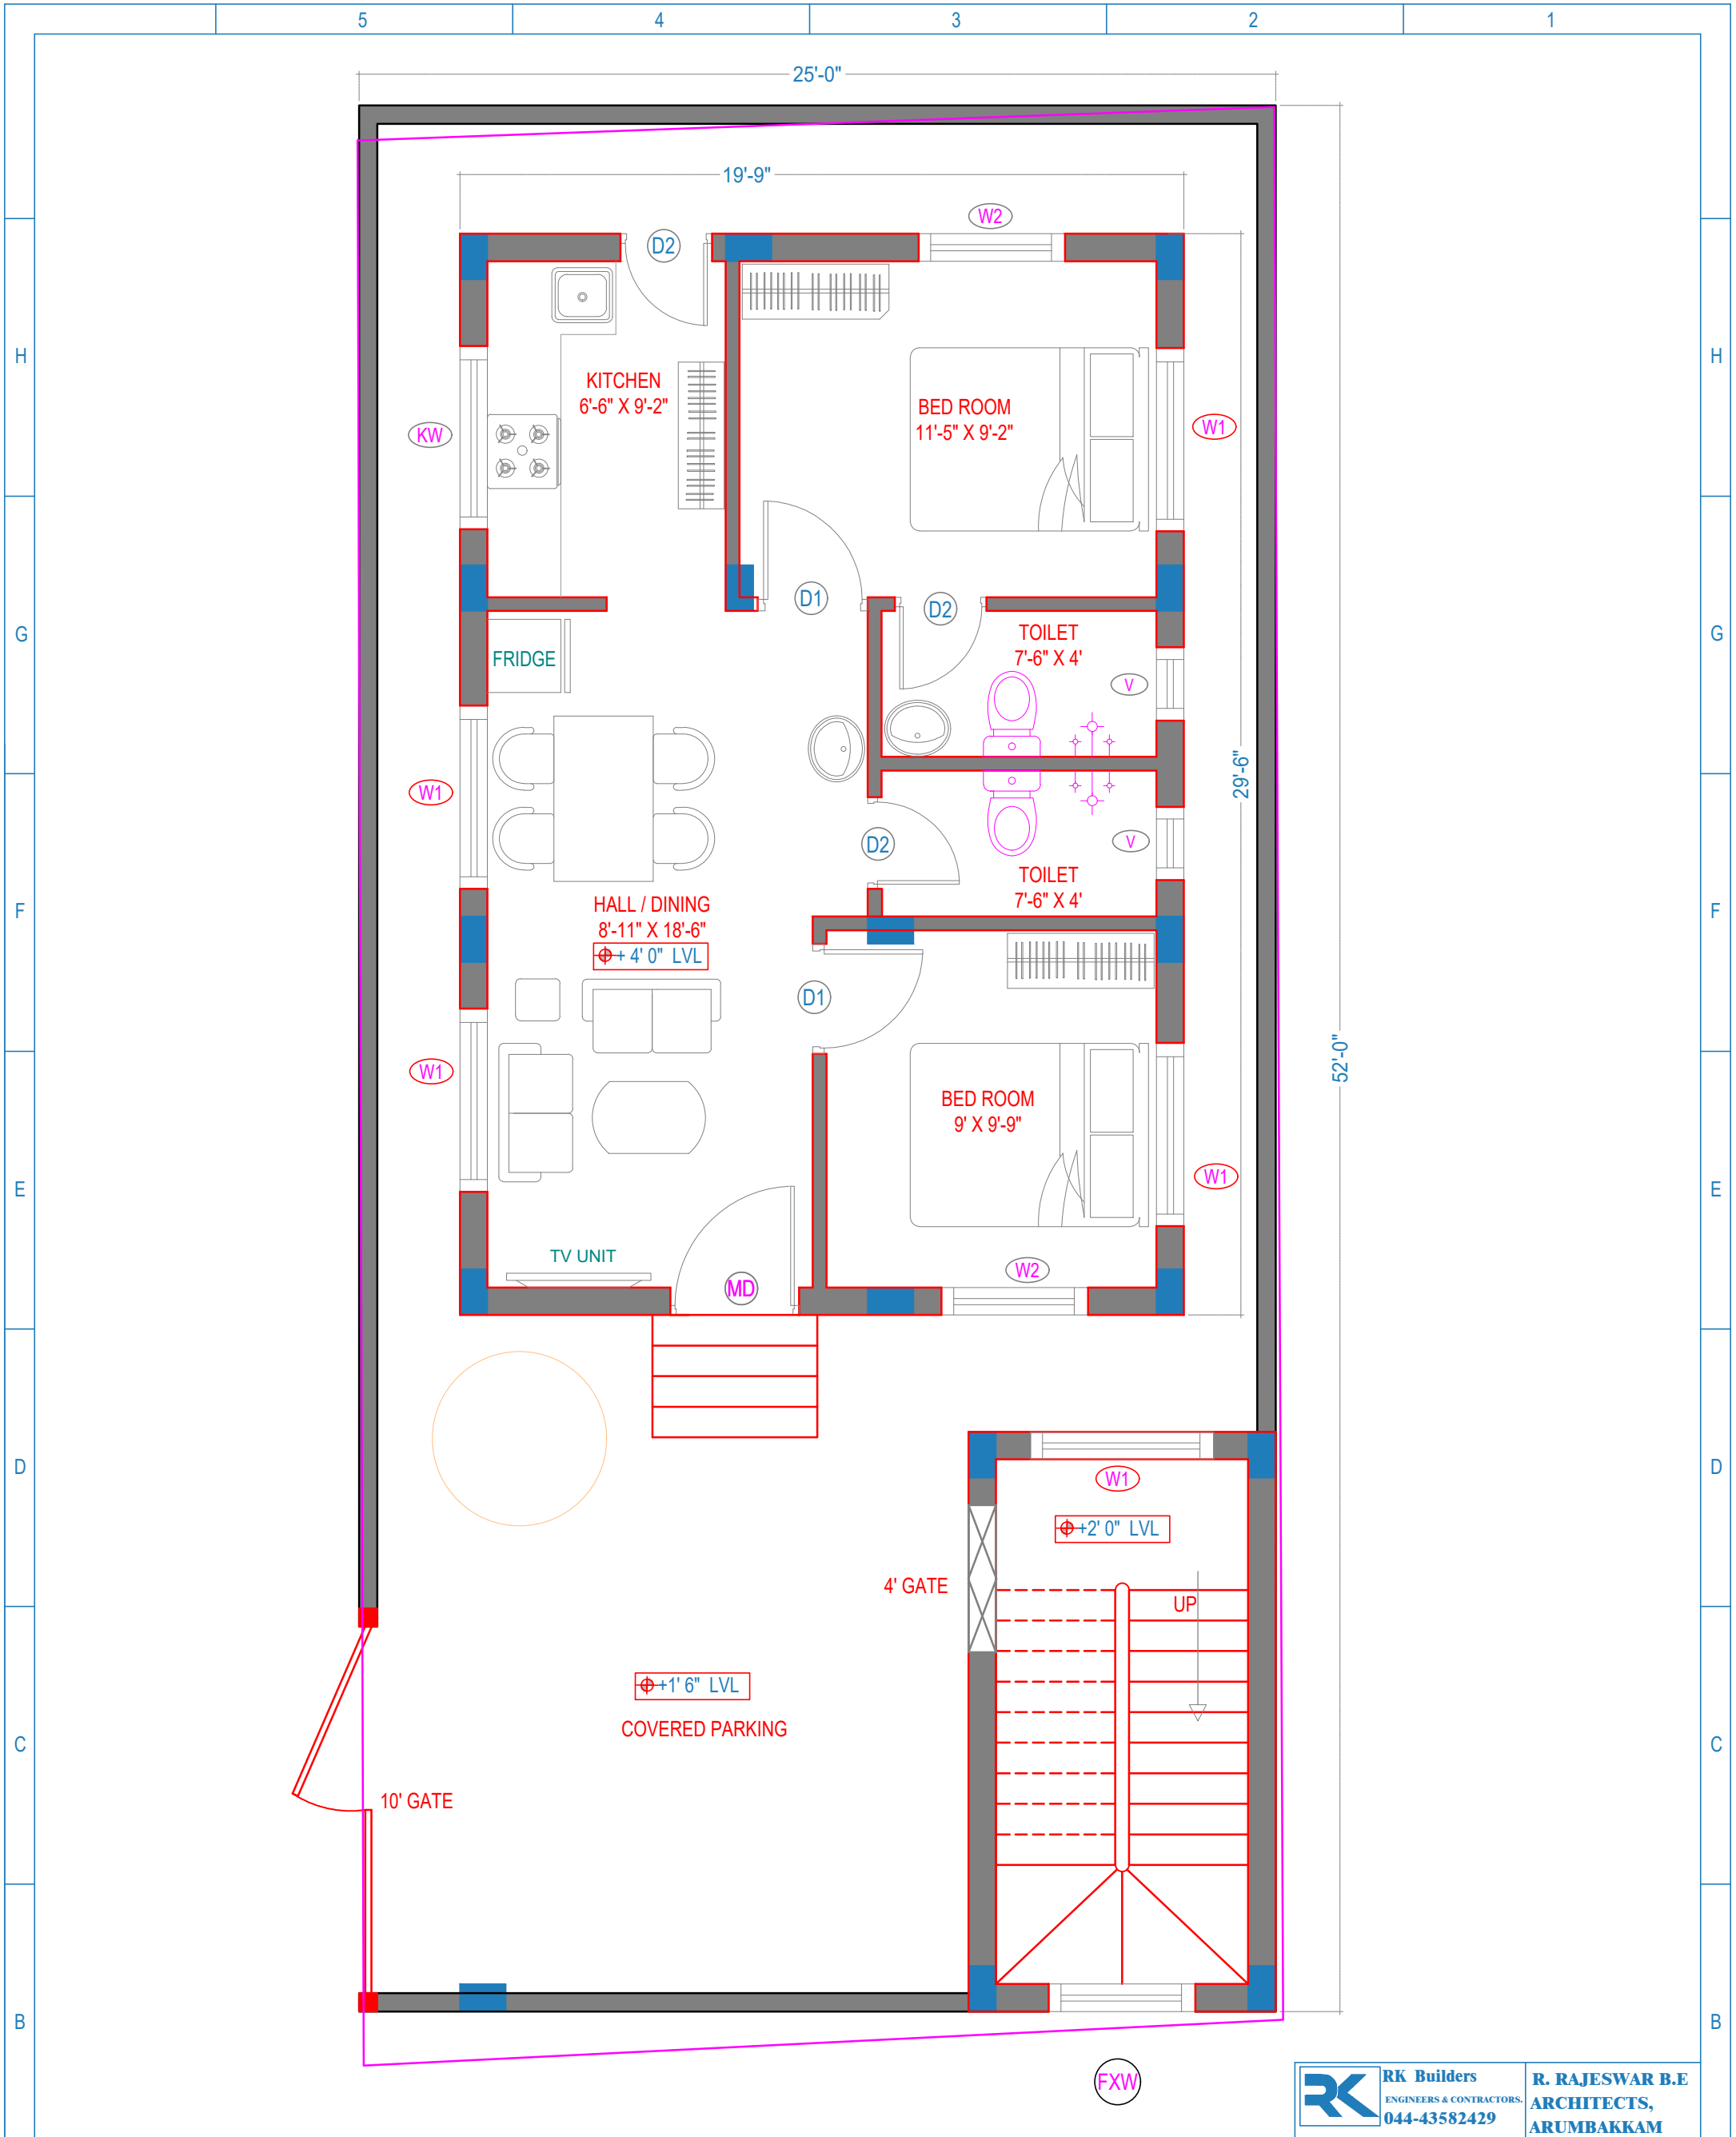



RK Builders
ENGINEERS & CONTRACTORS,
044-43582429

R. RAJESWAR B.E
ARCHITECTS,
ARUMBAKKAM

REV.NO.	DESCRIPTION	DRAWN	CHECKED	APPROVED
1		Drwn	Chkd	Aprd
2		Drwn	Chkd	Aprd
3		Drwn	Chkd	Aprd
4		Drwn	Chkd	Aprd
5		Drwn	Chkd	Aprd

TITLE :
GROUND FLOOR PLAN

CLIENT NAME : Mr. NARENDRANATH

SITE : PORUR, CHENNAI

DRAWING No.
ARC-00-001

RELEASED FOR
☐ PRELIMINARY
☐ TENDER
☐ APPROVAL

SHEET: 1 OF 1

NAME	SIGN	DATE
DSGN	RR	25-03-2024
DRWN	AASIM	25-03-2024
CHKD	RR	25-03-2024
APPD	RR	25-03-2024



S
E **W**
N

SCALE
1:1
SIZE A3
REV A

☒ **GOOD FOR CONSTRUCTION**