


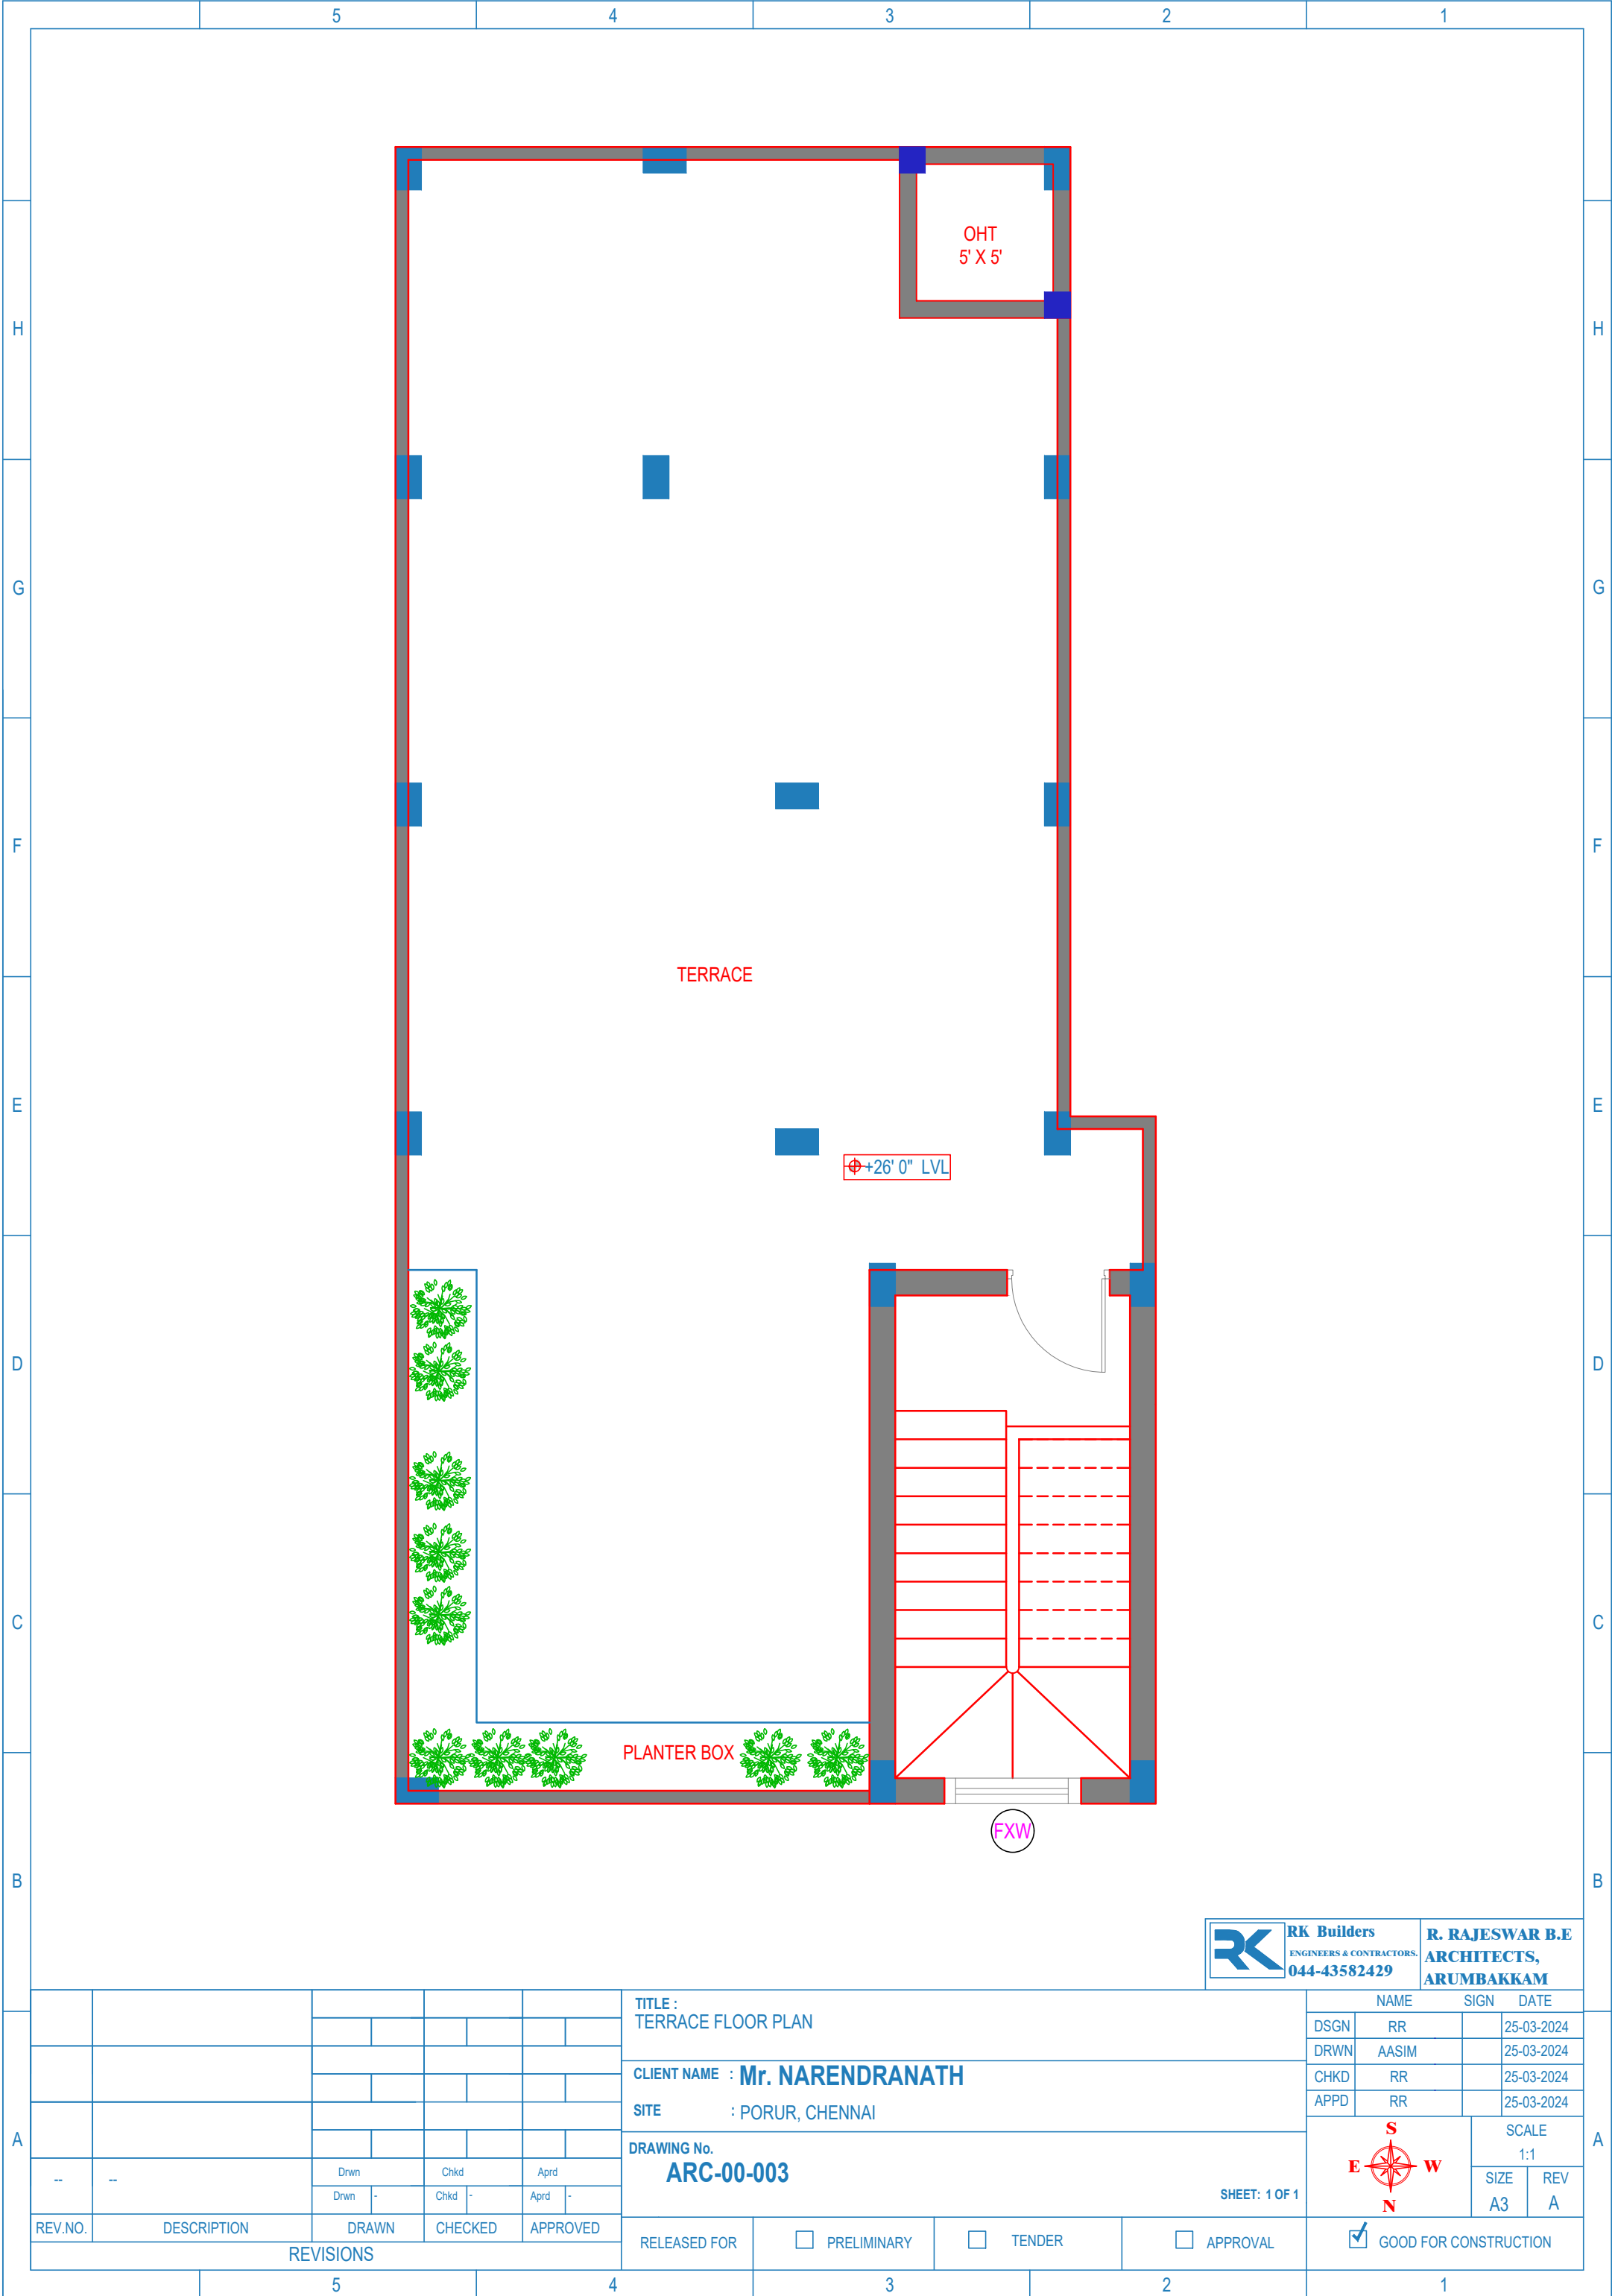

REV.NO.	DESCRIPTION	DRAWN	CHECKED	APPROVED

TITLE :
TERRACE FLOOR PLAN

CLIENT NAME : **Mr. NARENDRANATH**

SITE : PORUR, CHENNAI

DRAWING No.
ARC-00-003

RELEASED FOR

☐ PRELIMINARY

☐ TENDER

☐ APPROVAL

SHEET: 1 OF 1

☒ GOOD FOR CONSTRUCTION

RK Builders
ENGINEERS & CONTRACTORS,
044-43582429

R. RAJESWAR B.E
ARCHITECTS,
ARUMBAKKAM

NAME		SIGN	DATE
DSGN	RR		25-03-2024
DRWN	AASIM		25-03-2024
CHKD	RR		25-03-2024
APPD	RR		25-03-2024

SCALE
1:1
SIZE
A3
REV
A