


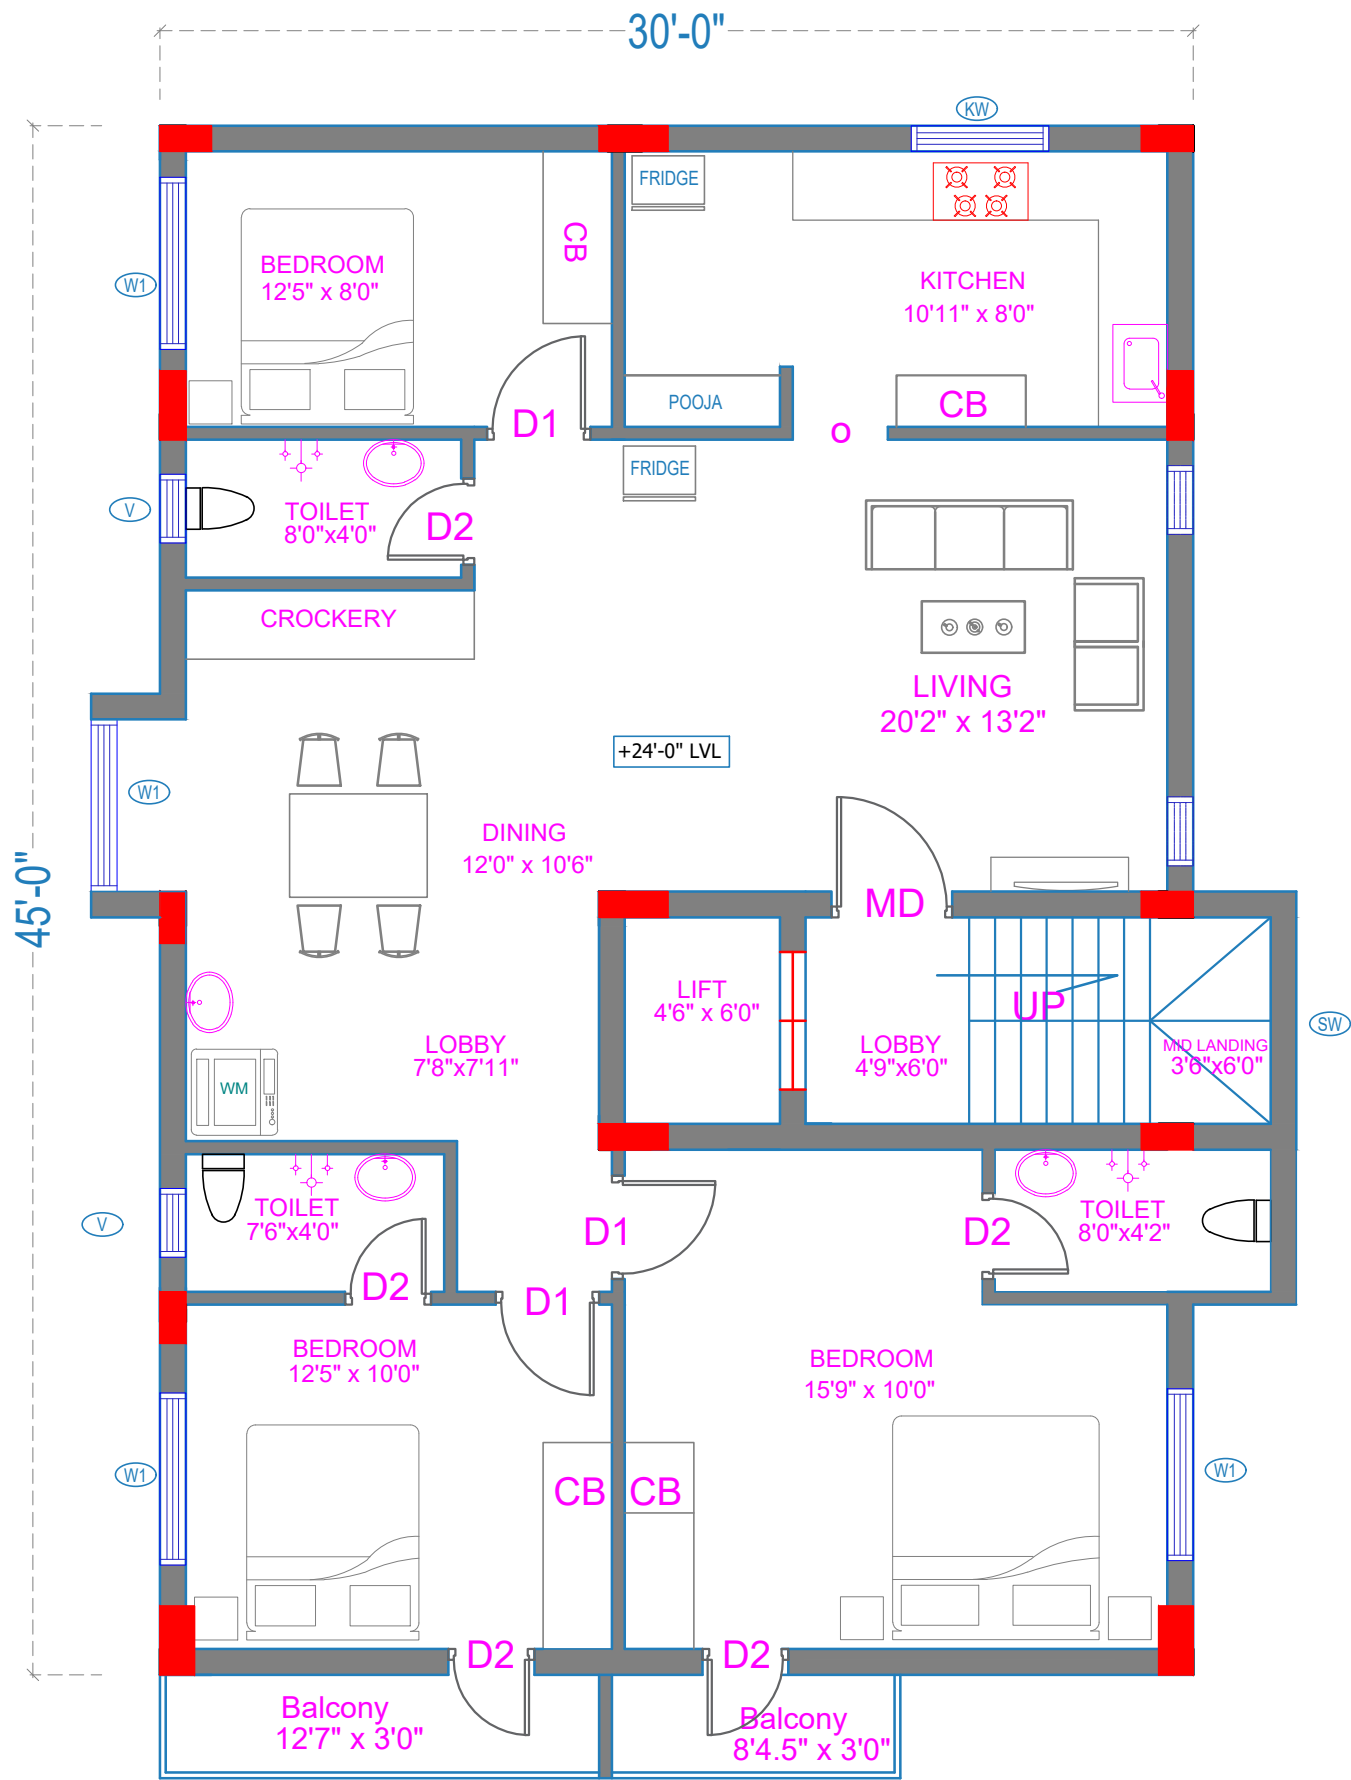

SECOND FLOOR PLAN

SCHEDULE OF JOINERY:-			
TYPE	DESCRIPTION	SIZE	LINTEL
MD	MAIN DOOR	3'6" X 7'0"	7'
D1	DOOR 1	3'0" X 7'0"	7'
D2	DOOR 2	2'6" X 7'0"	7'
D3	DOOR 3	2'9" X 7'0"	7'
GD	GRILL DOOR	4'0" X 7'0"	7'
W1	WINDOW 1	5'0" X 4'0"	7'
KW	KITCHEN WINDOW	4'0" X 3'0"	7'
SW	STAIRCASE WINDOW	4'0" X 4'0"	BEAM BOTTOM
V	VENTILATION	2'0" X 2'6"	7'
W2	WINDOW 2	6'0" X 4'0"	7'



RK BUILDERS
ENGINEERS & CONTRACTORS.
044-35043097

R. RAJESWAR B.E
ARCHITECTS,
ARUMBAKKAM

TITLE :
SECOND FLOOR WORKING PLAN

CLIENT NAME : Mr. RAVICHANDRAN

SITE : ERUKKANCHERY, CHENNAI.

DRAWING No.
ARC-03 REV(29-06-26)

SHEET: 1 OF 1

RELEASED FOR

☐ PRELIMINARY

☐ TENDER

☐ APPROVAL



GOOD FOR CONSTRUCTION



SCALE

1:1

SIZE

A3

REV

A

REV.NO.	DESCRIPTION	DRAWN	CHECKED	APPROVED
5				
4				
3				
2				
1				