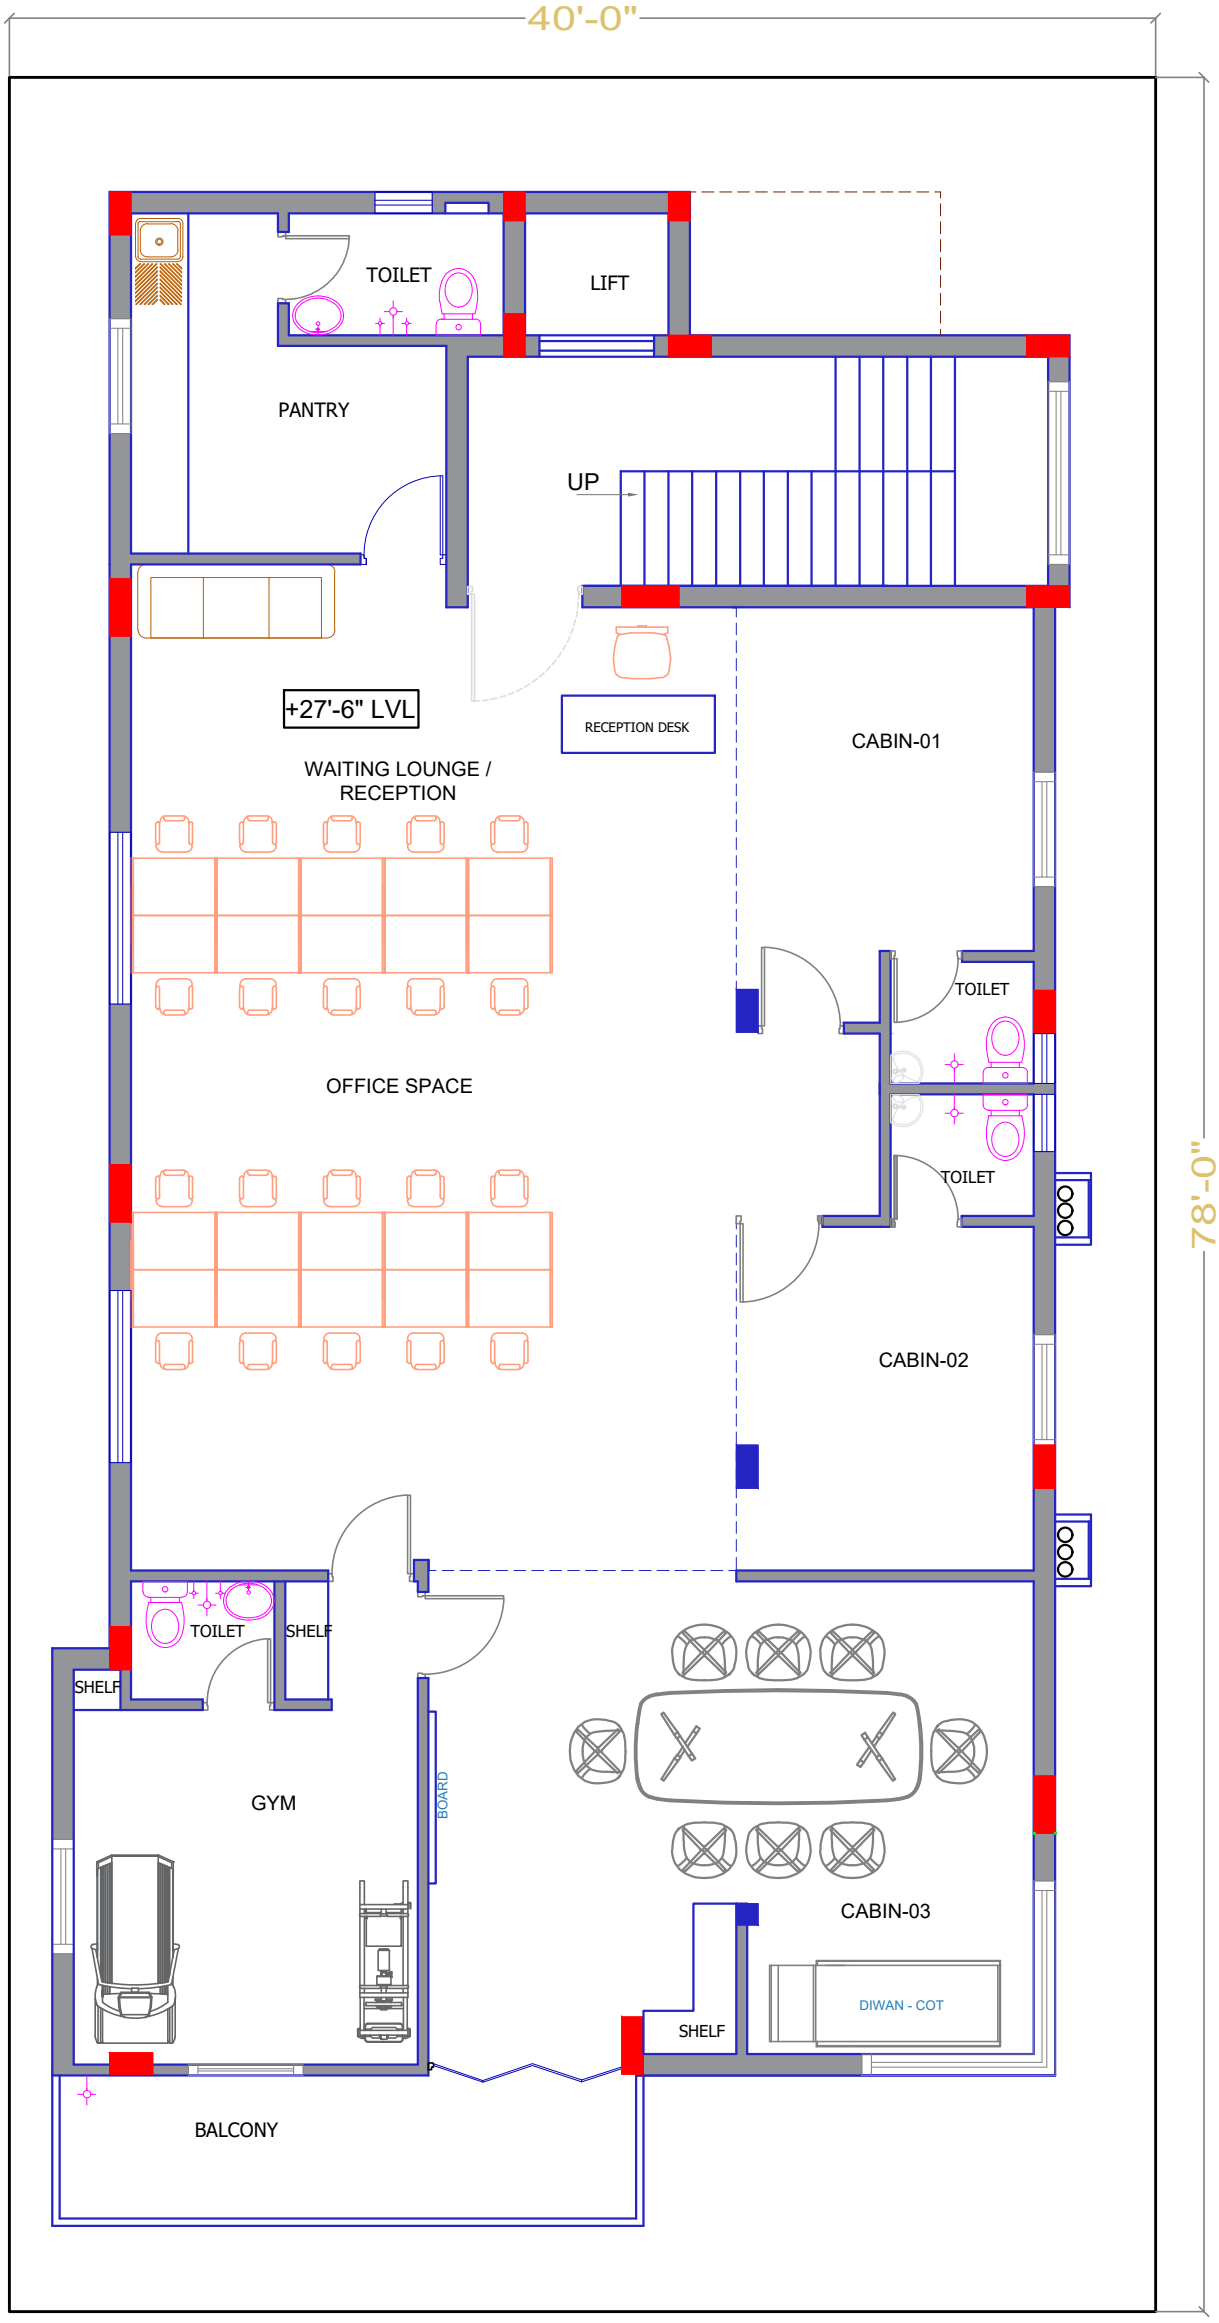

RK Builders

ARCHITECTS, ENGINEERS & CONTRACTORS.

ARUMBAKKAM 044-43582429 CHENNAI.

R. RAJESWAR B.E

TITLE :
SECOND FLOOR WORKING PLAN

CLIENT NAME: **Mr.VELAYUDAM**

SITE : VGN AMBATTUR

DRAWING No.
WD-00-003 (REV : 09-11-2024)

SHEET: 1 OF 1

	NAME	SIGN	DATE
DSGN	RR		09-11-2023
DRWN	AMEEN		09-11-2023
CHKD	RR		09-11-2023
APPD	RR		09-11-2023

SCALE 1:1

SIZE A3 REV A

REV.NO.	DESCRIPTION	DRAWN	CHECKED	APPROVED
--	--	Drwn	Chkd	Aprd
		Drwn	Chkd	Aprd

REVISIONS

RELEASED FOR ☐ PRELIMINARY ☐ TENDER ☐ APPROVAL ☑ GOOD FOR CONSTRUCTION