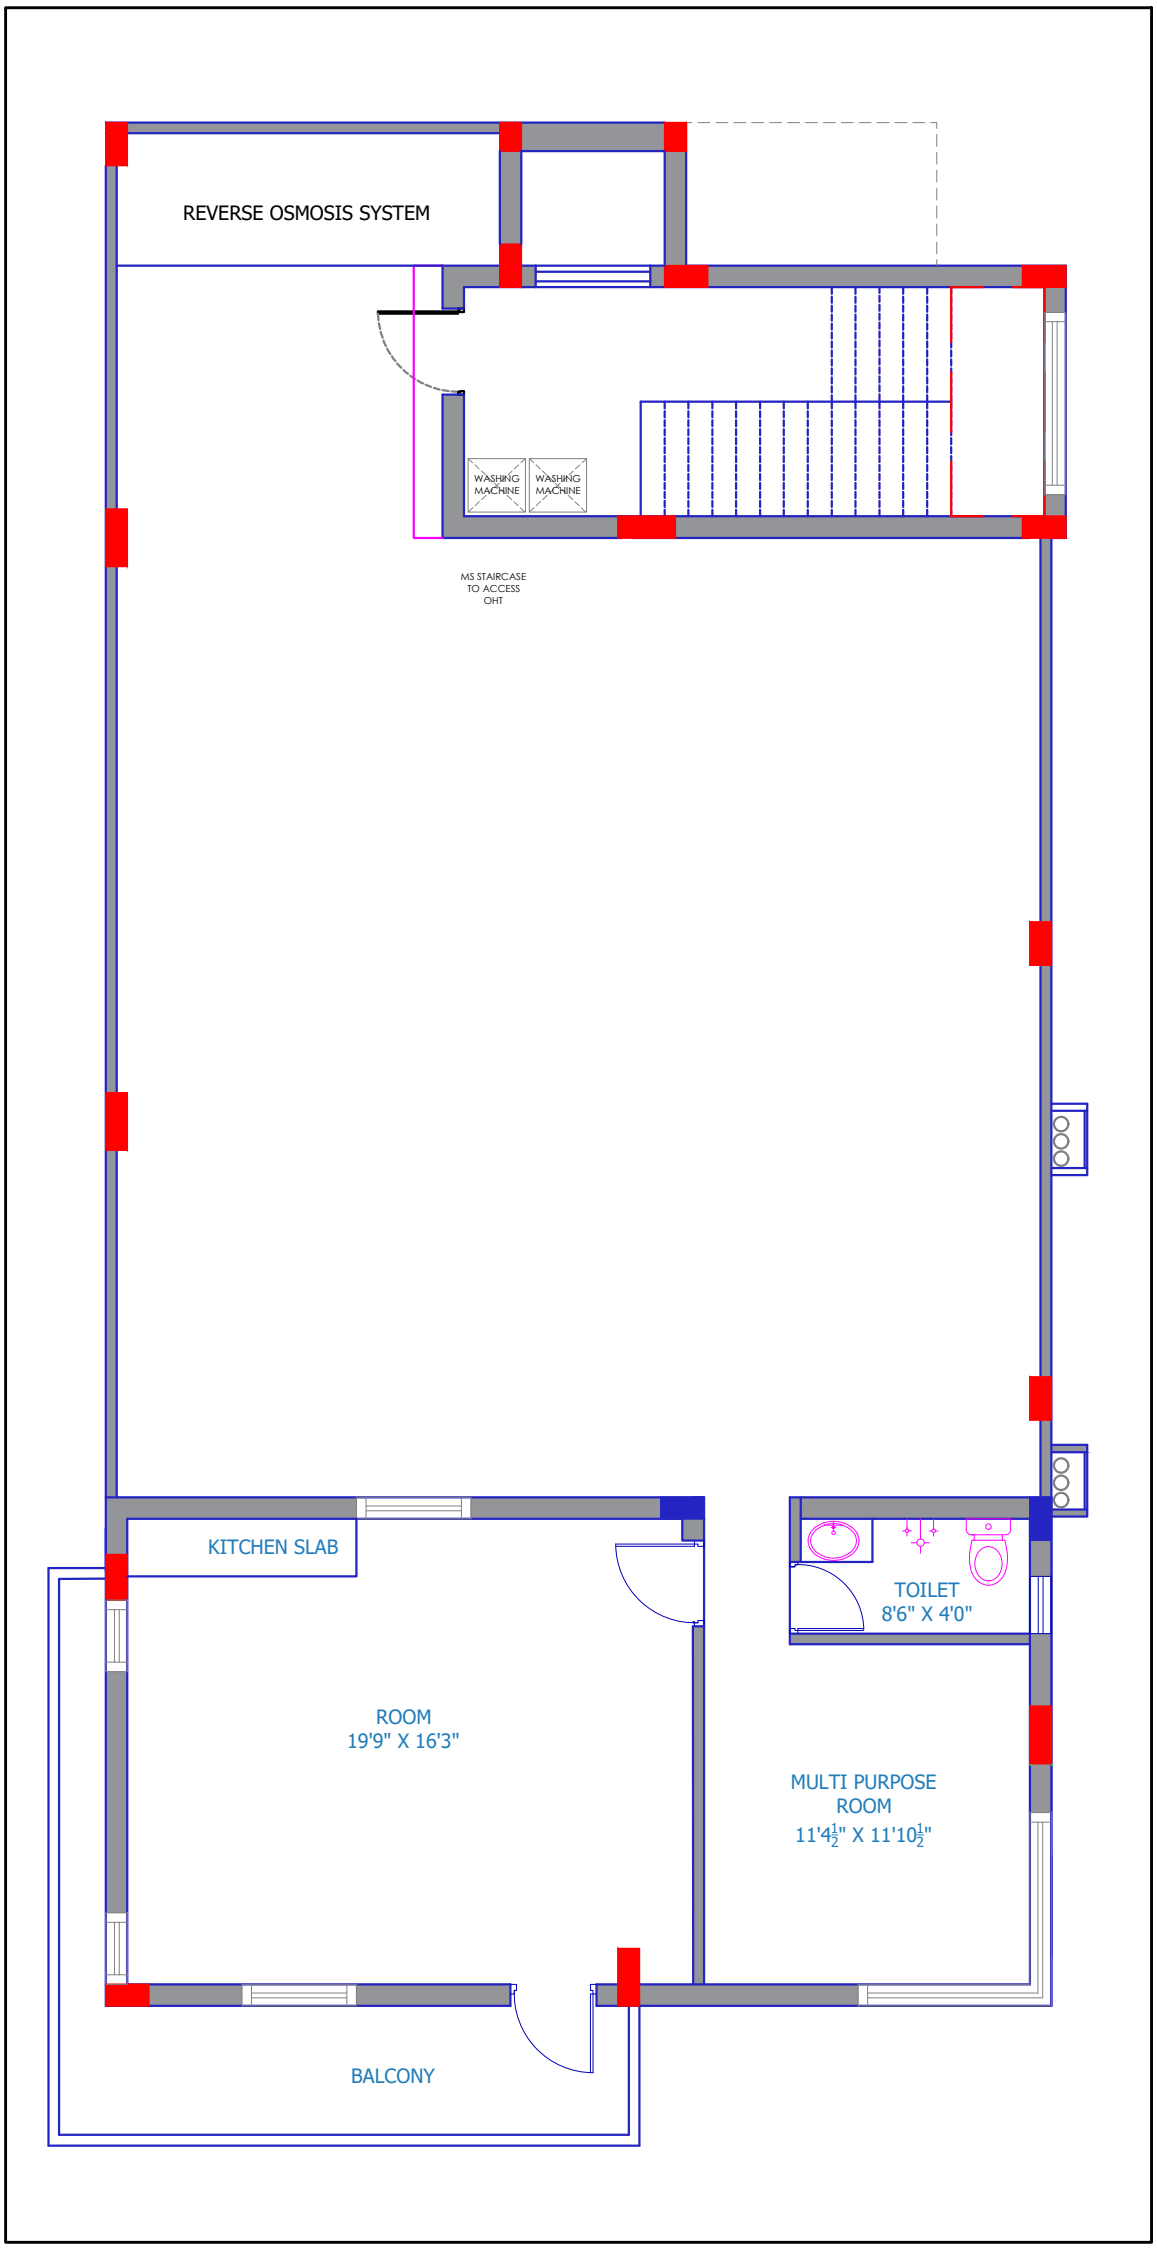

RK Builders

ARCHITECTS, ENGINEERS & CONTRACTORS.

ARUMBAKKAM 044-43582429 CHENNAI.

R. RAJESWAR
B.E

TITLE :
TERRACE FLOOR WORKING PLAN

CLIENT NAME: **Mr.VELAYUDAM**

SITE : VGN AMBATTUR

DRAWING No.
WD-00-004 (REV : 09-11-2024)

SHEET: 1 OF 1

	NAME	SIGN	DATE
DSGN	RR		26-07-2024
DRWN	AMEEN		26-07-2024
CHKD	RR		26-07-2024
APPD	RR		26-07-2024

S E W N

SCALE 1:1

SIZE A3 | REV A

REV.NO.	DESCRIPTION	DRAWN	CHECKED	APPROVED
--	--	Drwn	Chkd	Aprd
		Drwn	Chkd	Aprd

REVISIONS

RELEASED FOR ☐ PRELIMINARY ☐ TENDER ☐ APPROVAL ☑ GOOD FOR CONSTRUCTION