


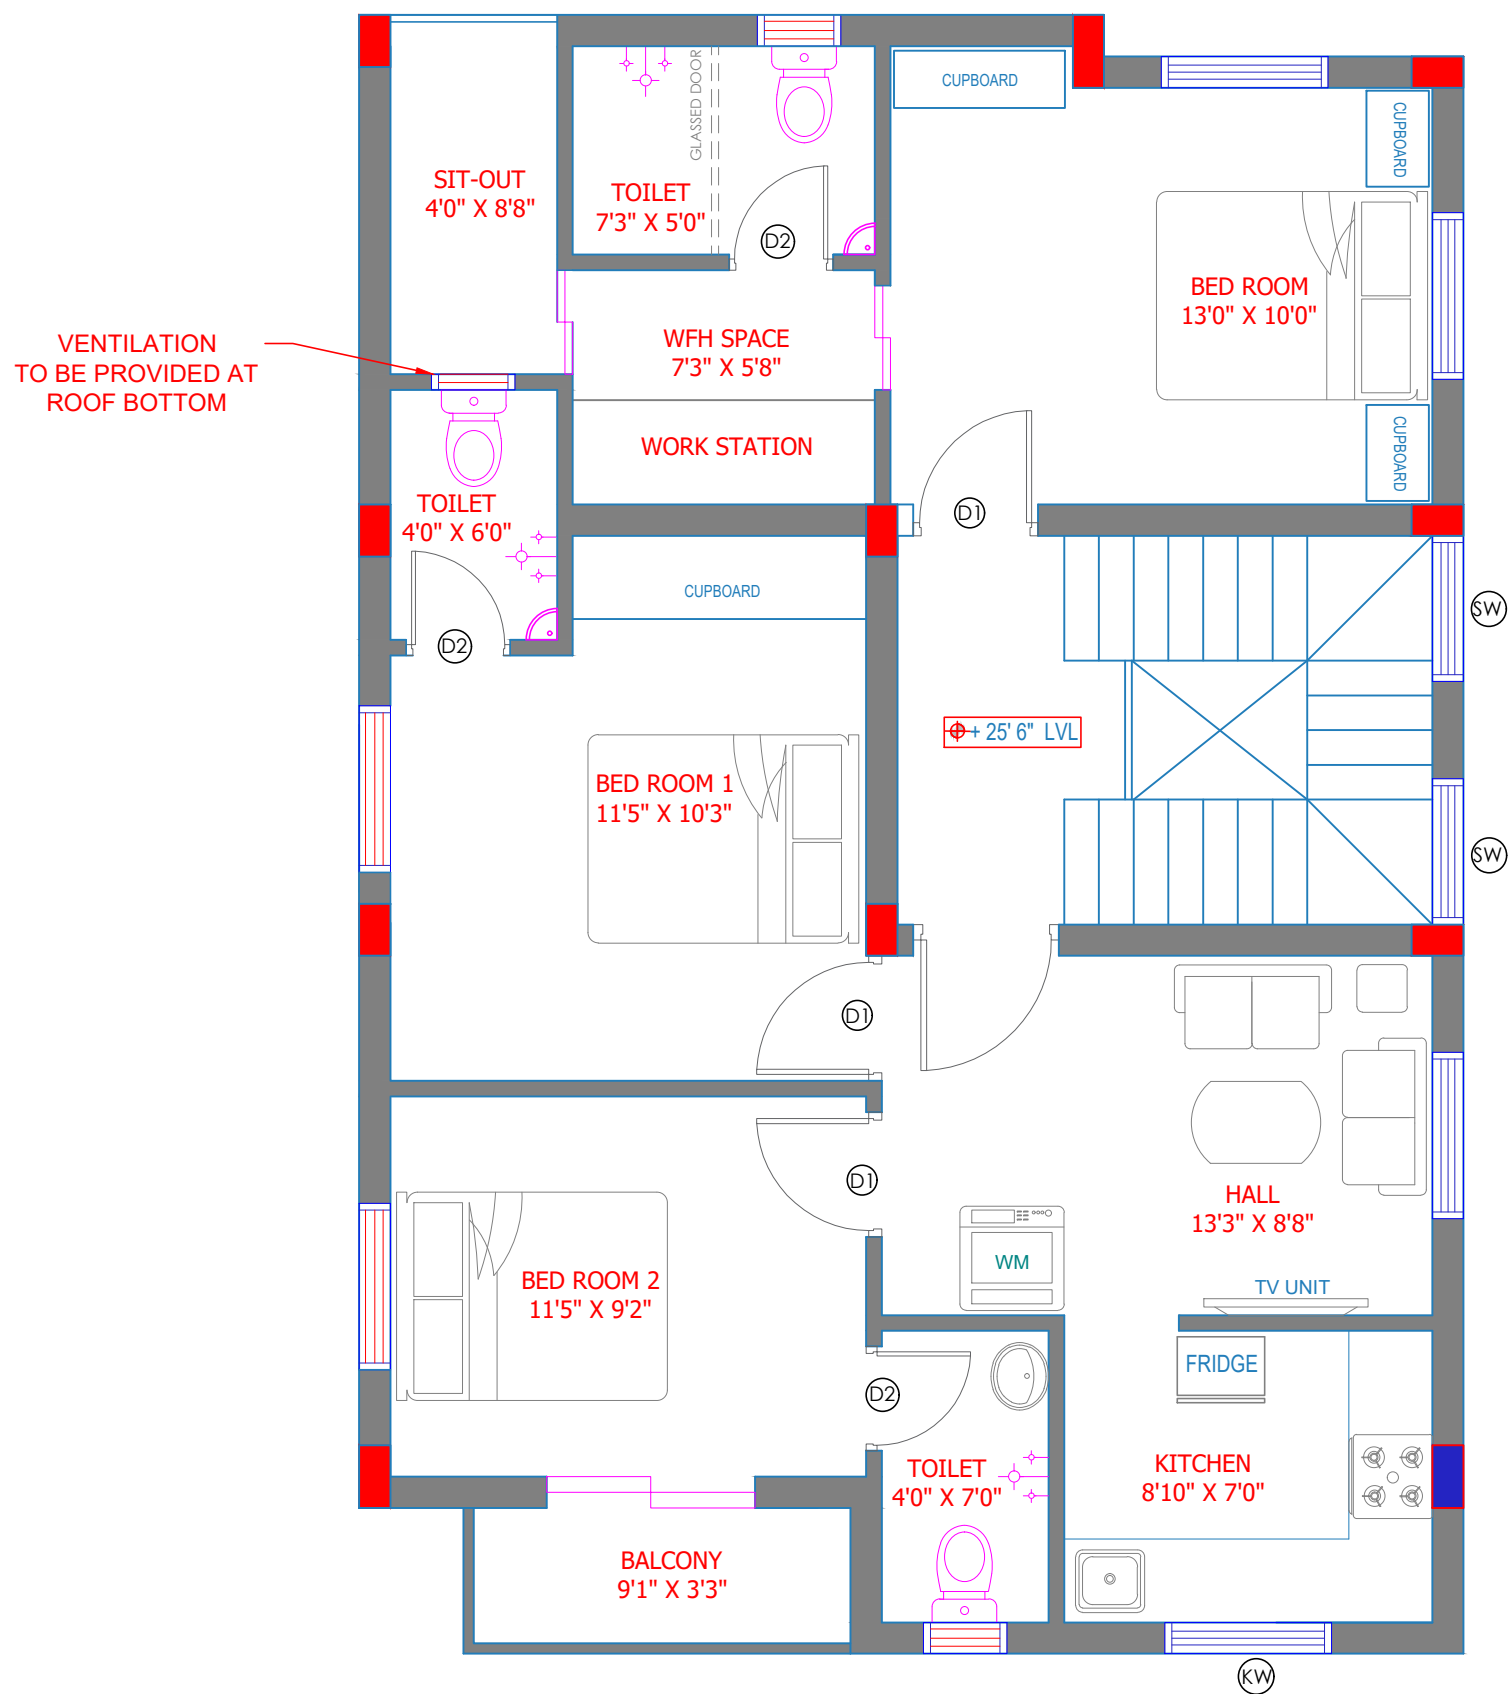

SCHEDULE OF JOINERY			
TYPE	DESCRIPTION	SIZE	LINTEL
G	GATE	4'6" X 7'0"	7'
MD 1	MAIN DOOR	3'9" X 7'0"	7'
MD 2	MAIN DOOR	3'6" X 7'0"	7'
D1	DOOR	3'0" X 7'0"	7'
D2	DOOR	2'6" X 7'0"	7'
SD	SLIDING DOOR	3'0" X 7'0"	7'
FD	FRENCH DOOR	5'0" X 7'0"	7'
W1	WINDOW	4'0" X 4'0"	7'
KW	KITCHEN WINDOW	4'0" X 3'0"	7'
SW	STAIRCASE WINDOW	3'6" X 4'0"	BEAM BOTTOM
V	VENTILATOR	2'0" X 2'6"	7'

 RK BUILDERS ENGINEERS & CONTRACTORS. 044-43582429		R. RAJESWAR B.E ARCHITECTS, ARUMBAKKAM				
			NAME	SIGN	DATE	
		DSGN	RR		13-08-2025	
		DRWN	RAJA		13-08-2025	
		CHKD	RR		13-08-2025	
		APPD	RR		13-08-2025	
NNAI.					SCALE	
					1:1	
SHEET: 1 OF 1		SIZE		REV		
		A3		A		
☐ APPROVAL		☒ GOOD FOR CONSTRUCTION				