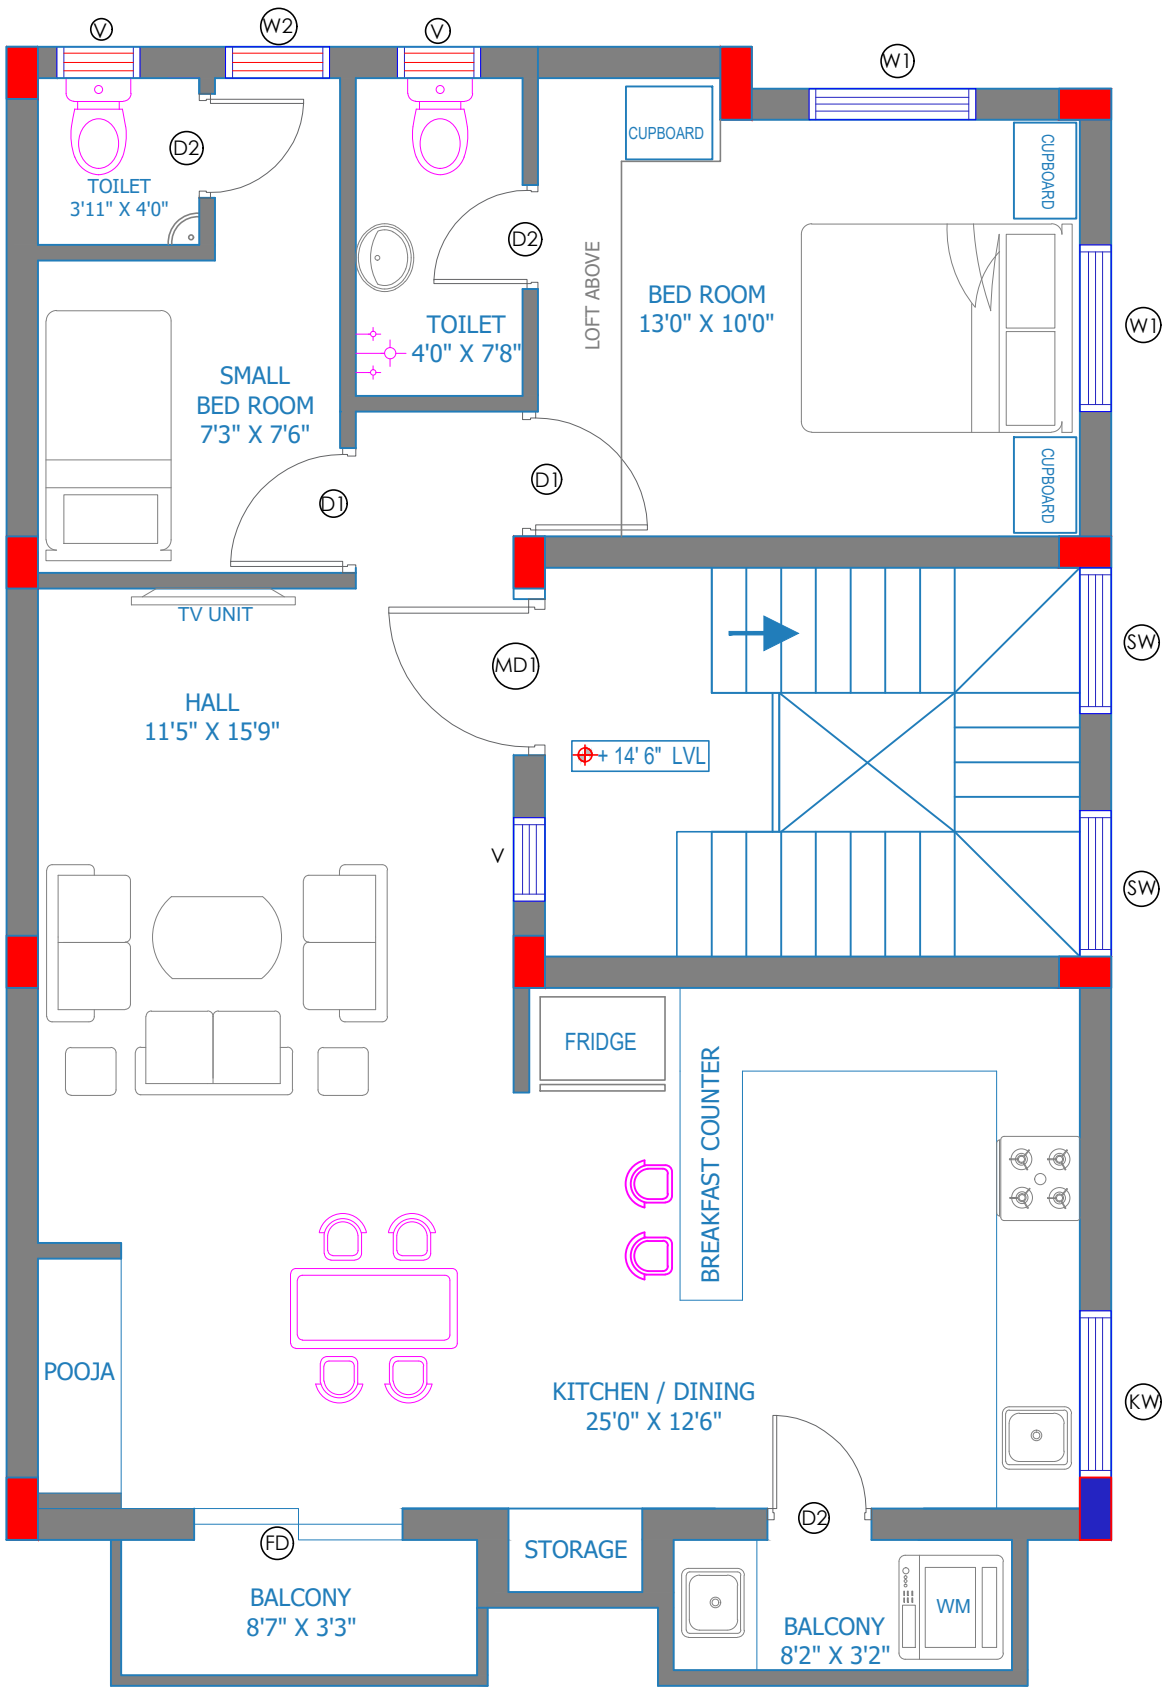


RK BUILDERS
ENGINEERS & CONTRACTORS.
044-43582429

R. RAJESWAR B.E
ARCHITECTS,
ARUMBAKKAM

	NAME	SIGN	DATE
DSGN	RR		05-08-2025
DRWN	RAJA		05-08-2025
CHKD	RR		05-08-2025
APPD	RR		05-08-2025

TITLE :
FIRST FLOOR WORKING PLAN

CLIENT NAME : **Mr. D. MUKESH**

SITE : VICTORIA STREET, VGN AMBATTUR, CHENNAI.

DRAWING No.
WP-02 (REV 06-10-2025)

SHEET: 1 OF 1

SCALE 1:1

SIZE A3 | REV A

REV.NO.	DESCRIPTION	DRAWN	CHECKED	APPROVED
--	--	Drwn -	Chkd -	Aprd -

REVISIONS

RELEASED FOR ☐ PRELIMINARY ☐ TENDER ☐ APPROVAL ☑ GOOD FOR CONSTRUCTION