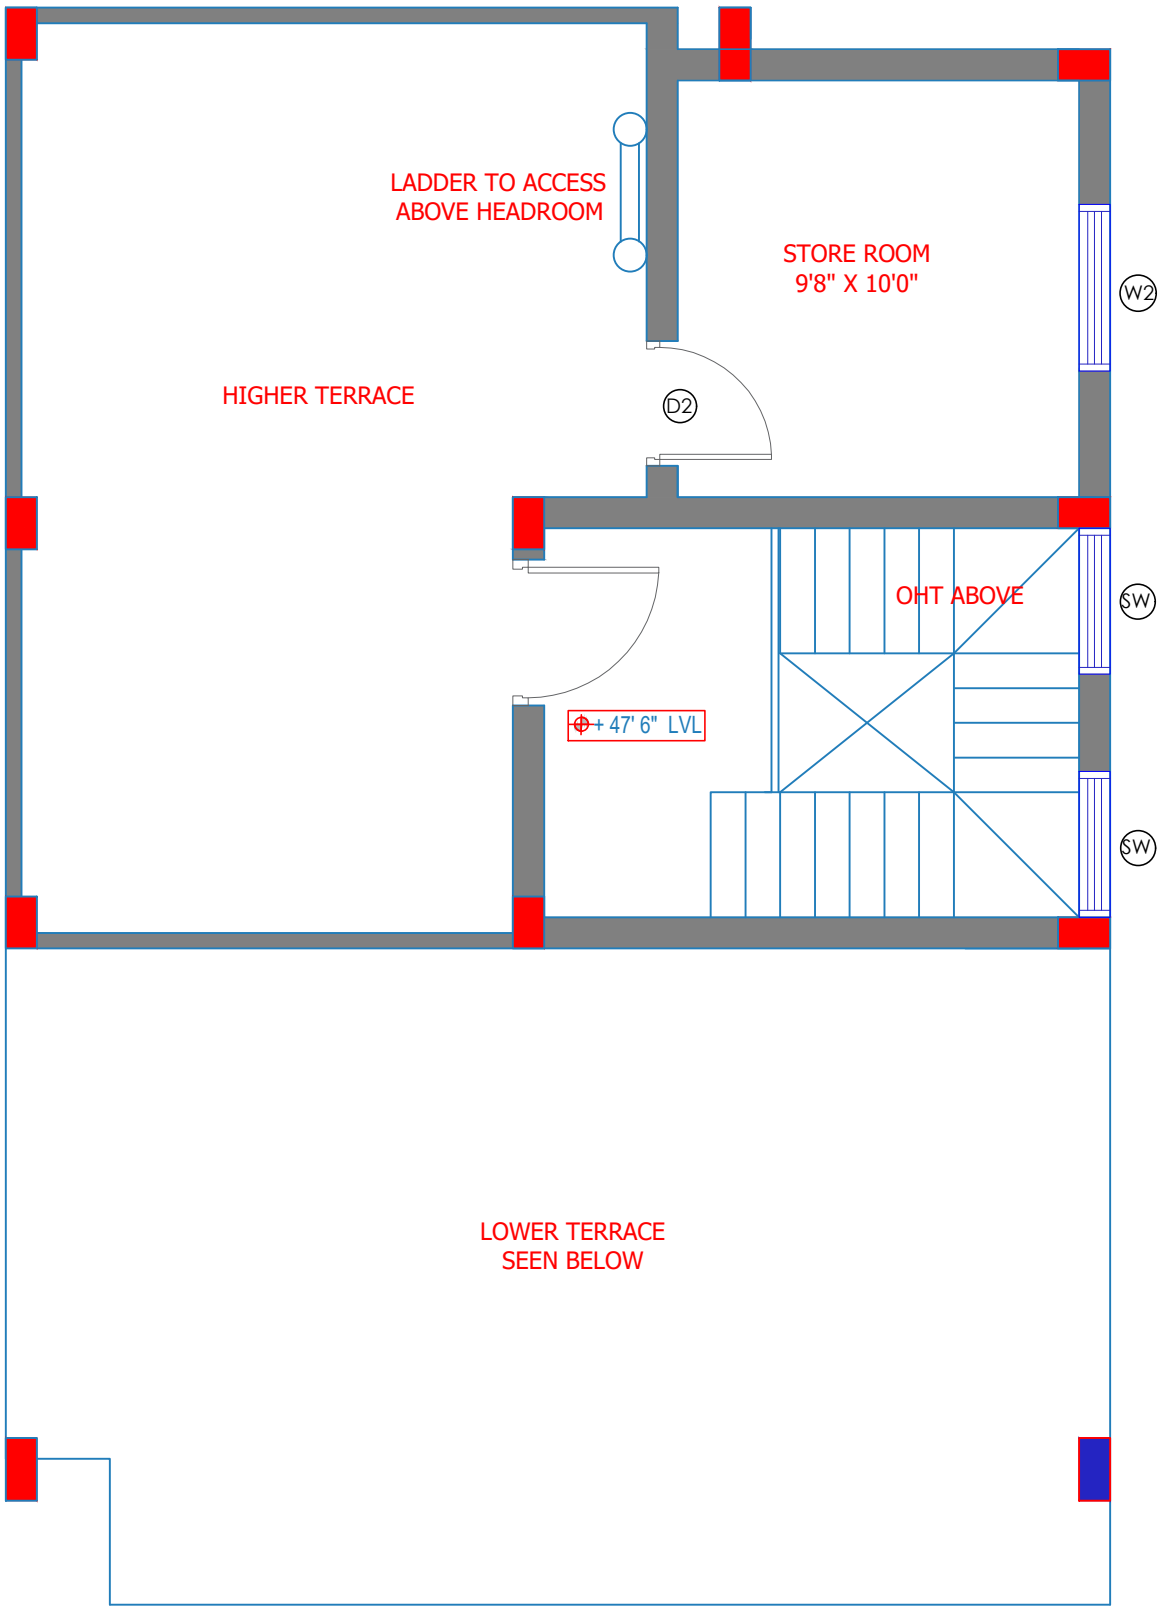


SCHEDULE OF JOINERY			
TYPE	DESCRIPTION	SIZE	LINTEL
MD 1	MAIN DOOR	3'6" X 7'0"	7'
D1	DOOR	3'0" X 7'0"	7'
D2	DOOR	2'6" X 7'0"	7'
W1	WINDOW	6'0" X 4'0"	7'
W2	WINDOW	4'0" X 4'0"	7'
KW	KITCHEN WINDOW	4'0" X 3'0"	7'
SW	STAIRCASE WINDOW	3'6" X 4'0"	BEAM BOTTOM
V	VENTILATOR	2'0" X 2'6"	7'

RK BUILDERS
ENGINEERS & CONTRACTORS.
044-43582429

R. RAJESWAR B.E
ARCHITECTS,
ARUMBAKKAM

REV.NO.	DESCRIPTION	DRAWN	CHECKED	APPROVED
--	--	Drwn -	Chkd -	Aprd -

REVISIONS

TITLE :
TERRACE FLOOR WORKING PLAN

CLIENT NAME : Mr. D. MUKESH

SITE : VICTORIA STREET, VGN AMBATTUR, CHENNAI.

DRAWING No.
WP-05

SHEET: 1 OF 1

	NAME	SIGN	DATE
DSGN	RR		07-10-2025
DRWN	RAJA		07-10-2025
CHKD	RR		07-10-2025
APPD	RR		07-10-2025

N W E S

SCALE 1:1

SIZE A3 | REV A

RELEASED FOR ☐ PRELIMINARY ☐ TENDER ☐ APPROVAL ☑ GOOD FOR CONSTRUCTION