


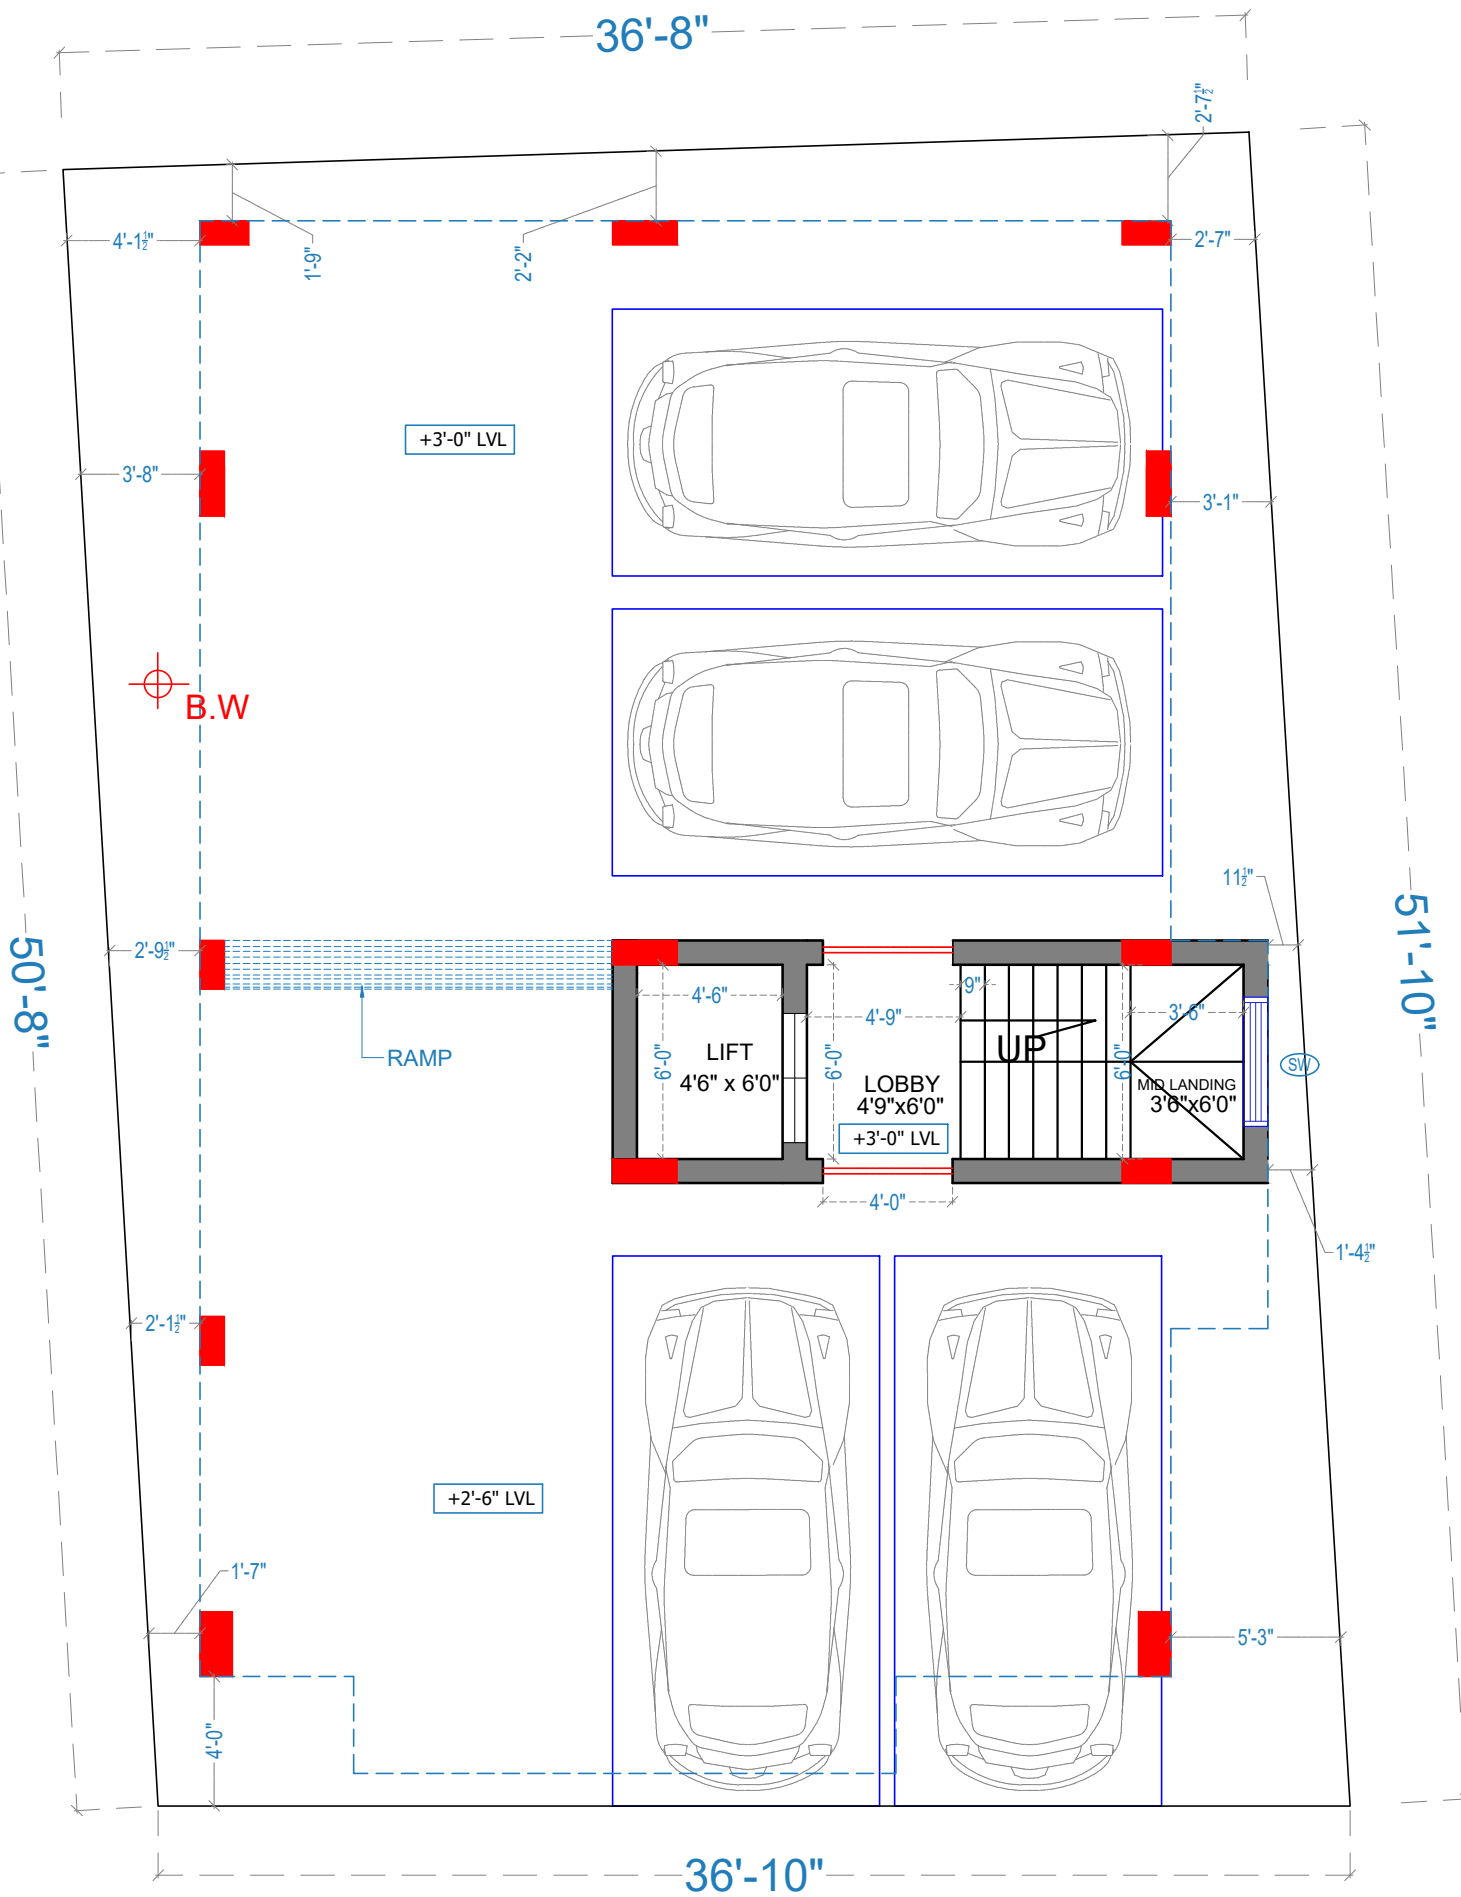

GROUND FLOOR WORKING PLAN

GROUND FLOOR ROOF AREA = 1436.3 Sq.ft

FIRST FLOOR ROOF AREA = 1436.3 Sq.ft

SECOND FLOOR ROOF AREA = 1436.3 Sq.ft

THIRD FLOOR ROOF AREA = 1436.3 Sq.ft

TERRACE FLOOR ROOF AREA = 151.9 Sq.ft

TOTAL ROOF AREA = 5897.1 Sq.ft

SCHEDULE OF JOINERY:-			
TYPE	DESCRIPTION	SIZE	LINTEL
MD	MAIN DOOR	3'6" X 7'0"	7'
D1	DOOR 1	3'0" X 7'0"	7'
D2	DOOR 2	2'6" X 7'0"	7'
D3	DOOR 3	2'9" X 7'0"	7'
GD	GRILL DOOR	4'0" X 7'0"	7'
W1	WINDOW 1	5'0" X 4'0"	7'
KW	KITCHEN WINDOW	4'0" X 3'0"	7'
SW	STAIRCASE WINDOW	4'0" X 4'0"	BEAM BOTTOM
V	VENTILATION	2'0" X 2'6"	7'
W2	WINDOW 2	6'0" X 4'0"	7'



RK BUILDERS
ENGINEERS & CONTRACTORS.
044-35043097

R. RAJESWAR B.E
ARCHITECTS,
ARUMBAKKAM

	NAME	SIGN	DATE
DSGN	RR		22-11-2025
DRWN	RAJA		22-11-2025
CHKD	RR		22-11-2025
APPD	RR		22-11-2025



SCALE

1:1

SIZE	REV
------	-----

A3	A
----	---

SHEET: 1 OF 1

 GOOD FOR CONSTRUCTION

--	--	Drwn		Chkd		Aprd			
		Drwn		Chkd		Aprd			
REV.NO.	DESCRIPTION	DRAWN	CHECKED	APPROVED					
REVISIONS									

TITLE :
SITE / GROUND FLOOR WORKING PLAN

CLIENT NAME : **Mr. RAVICHANDRAN**

SITE : ERUKKANCHERY, CHENNAI.

DRAWING No.
ARC-01

RELEASED FOR

PRELIMINARY

☐ TENDER

☐ APPROVAL