


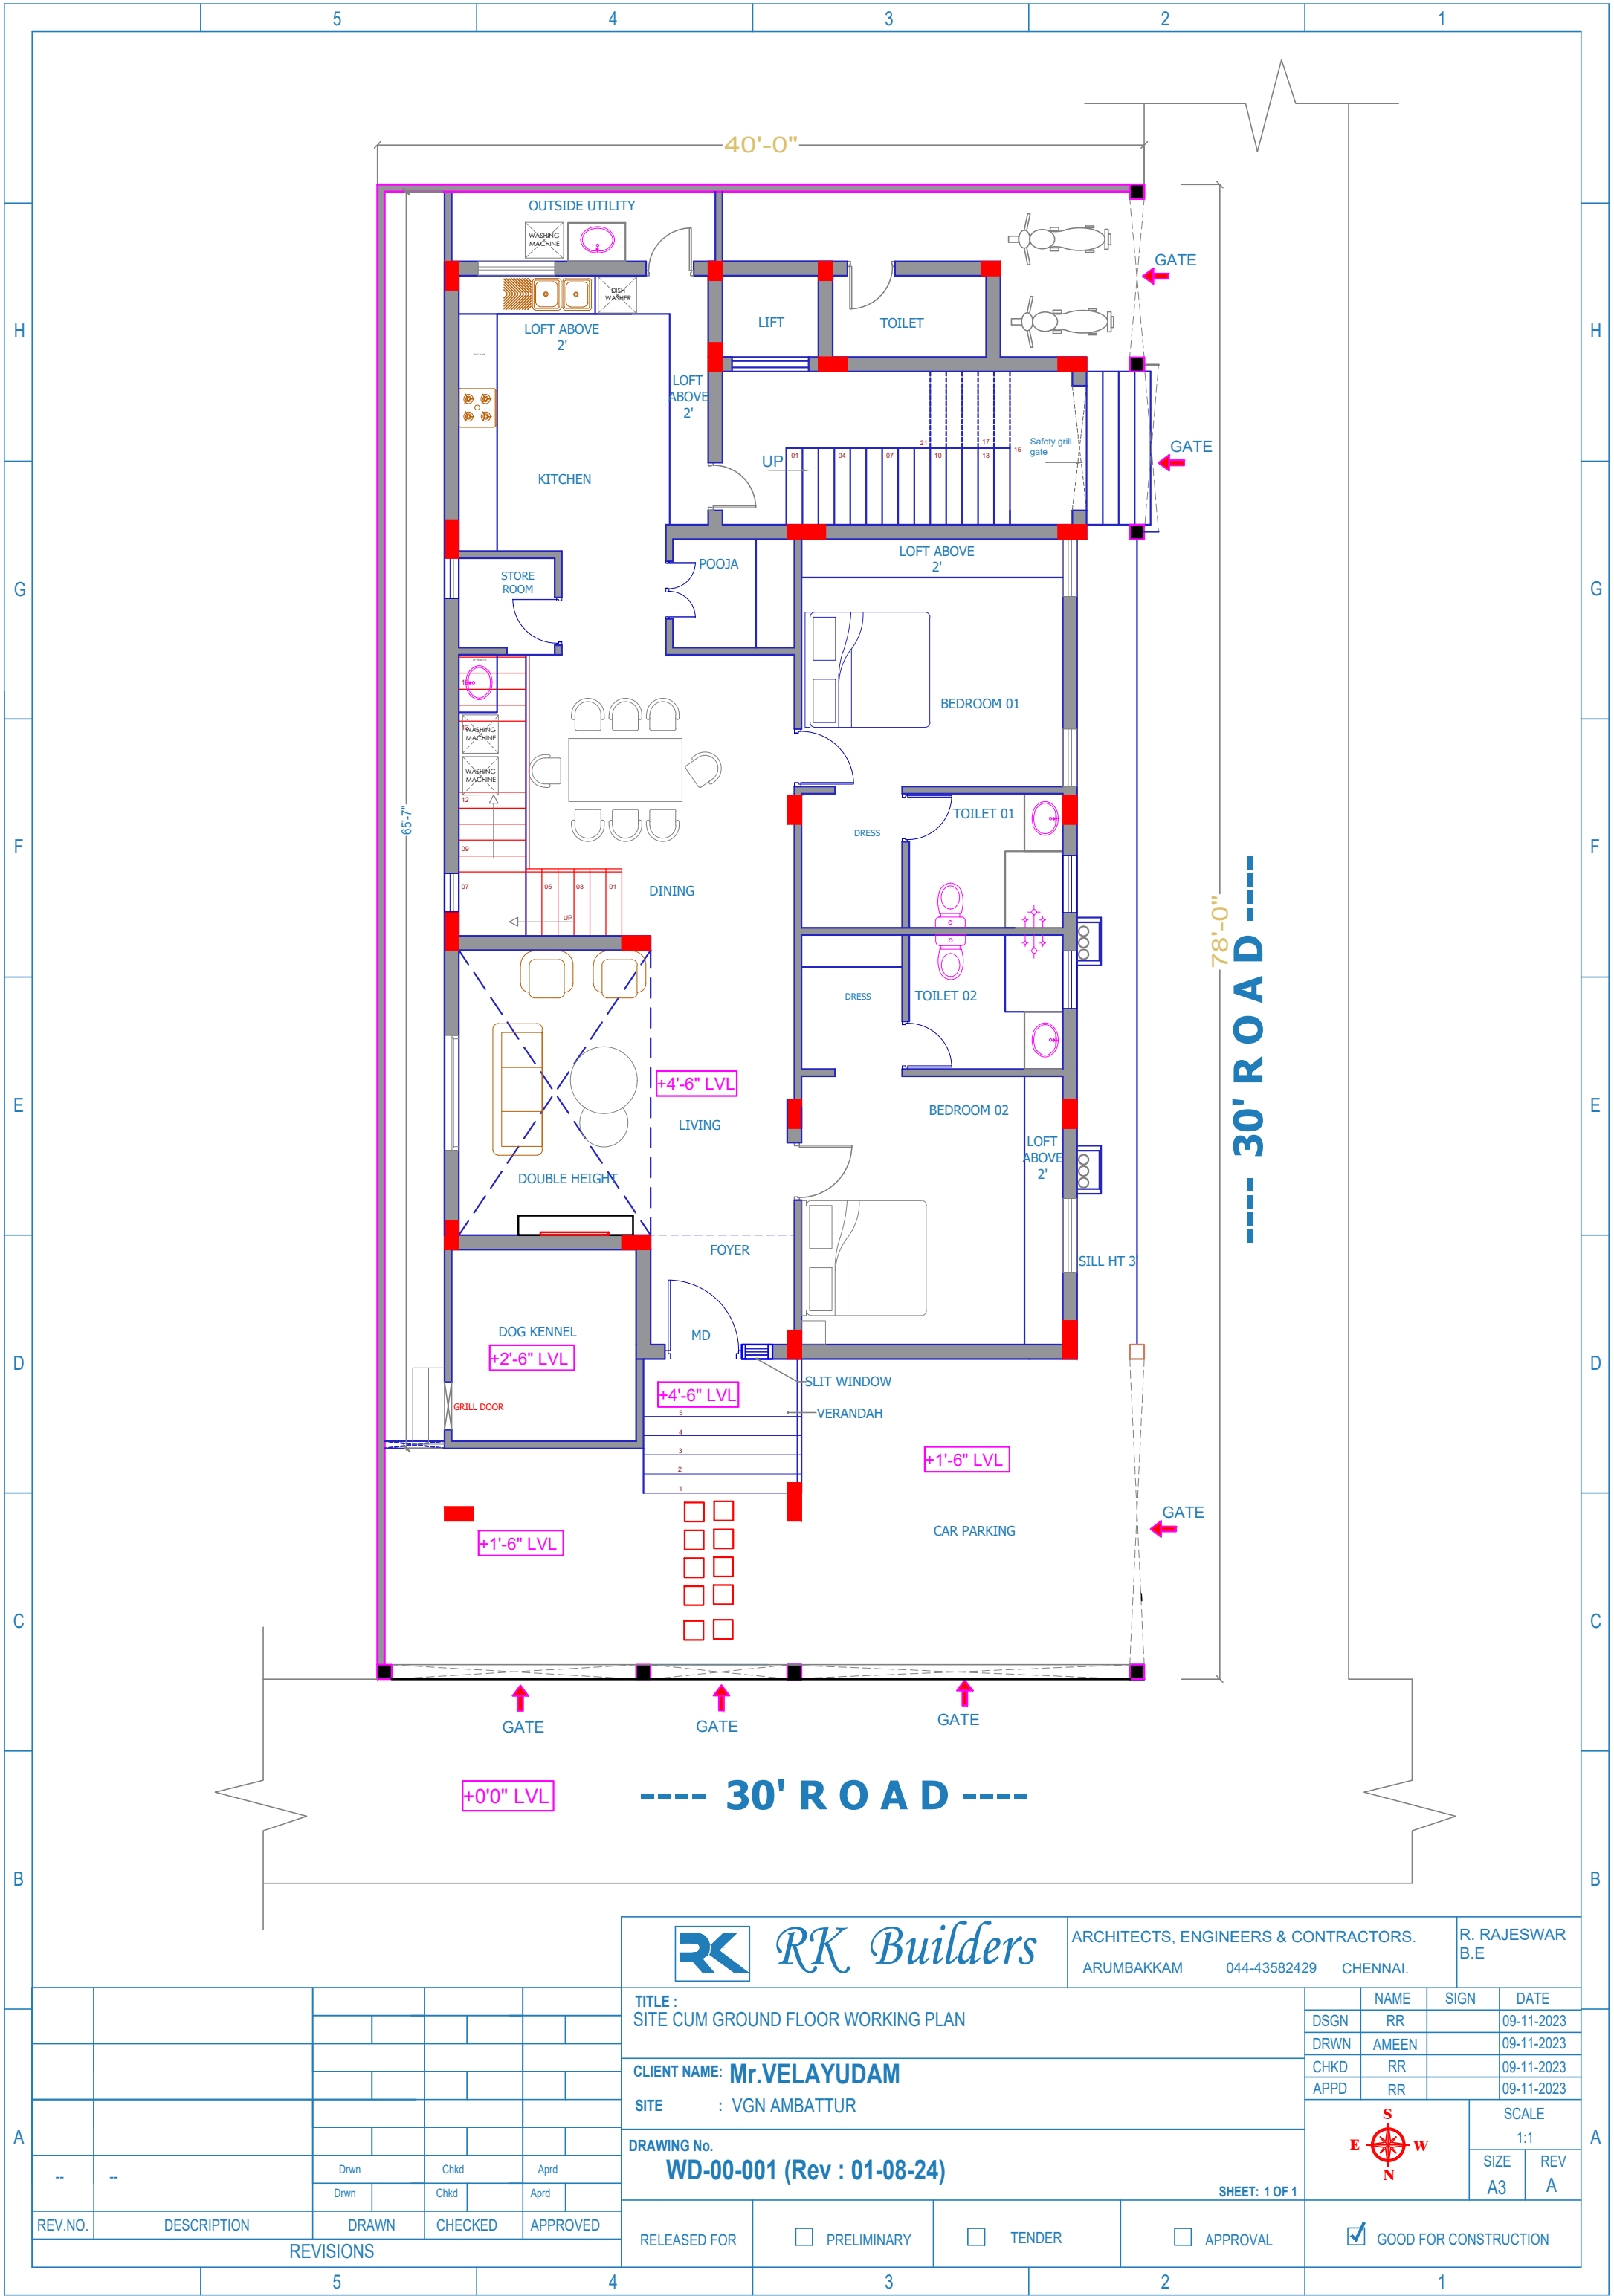

RK Builders

ARCHITECTS, ENGINEERS & CONTRACTORS.
ARUMBAKKAM 044-43582429 CHENNAI.

R. RAJESWAR
B.E

TITLE :
SITE CUM GROUND FLOOR WORKING PLAN

CLIENT NAME: **Mr.VELAYUDAM**
SITE : VGN AMBATTUR

DRAWING No.
WD-00-001 (Rev : 01-08-24)

SHEET: 1 OF 1

RELEASED FOR

☐ PRELIMINARY

☐ TENDER

☐ APPROVAL

☒ GOOD FOR CONSTRUCTION

NAME	SIGN	DATE
DSGN	RR	09-11-2023
DRWN	AMEEN	09-11-2023
CHKD	RR	09-11-2023
APPD	RR	09-11-2023



SCALE
1:1
SIZE
A3
REV
A

REV.NO.	DESCRIPTION	DRAWN	CHECKED	APPROVED
1				
2				
3				
4				
5				