


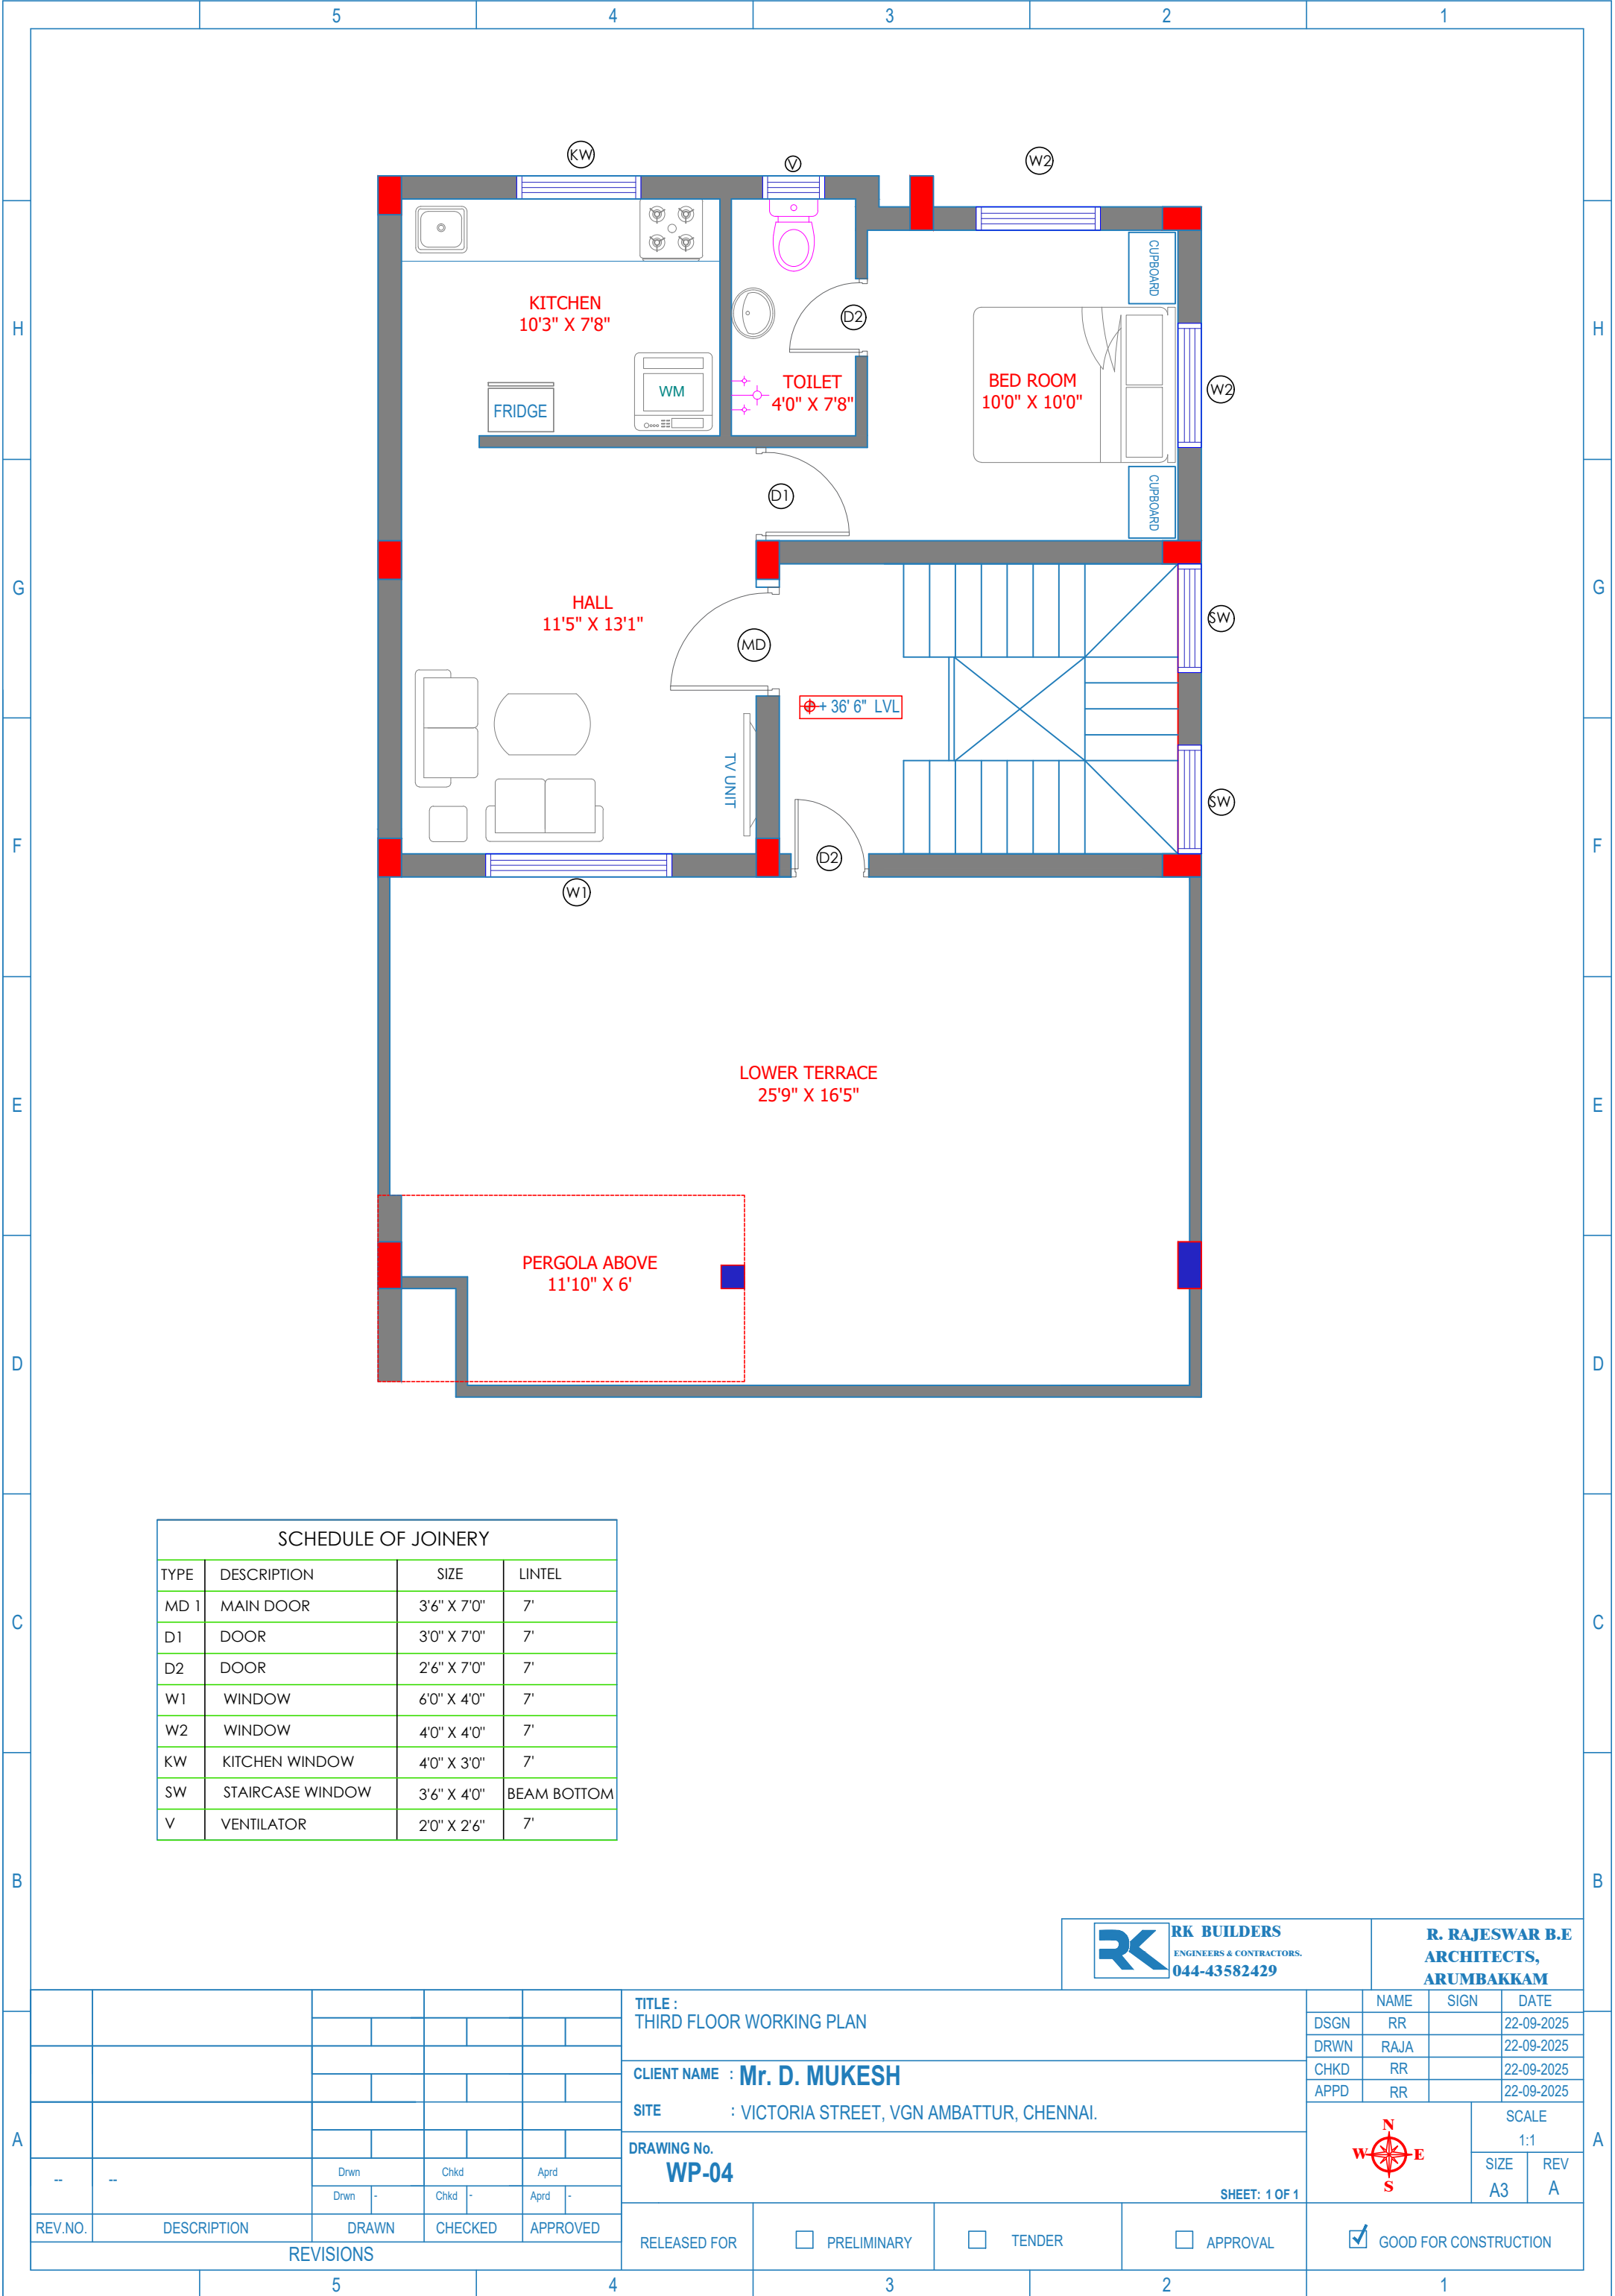

Schedule of Joinery			
Type	Description	Size	Lintel
MD 1	MAIN DOOR	3'6" X 7'0"	7'
D1	DOOR	3'0" X 7'0"	7'
D2	DOOR	2'6" X 7'0"	7'
W1	WINDOW	6'0" X 4'0"	7'
W2	WINDOW	4'0" X 4'0"	7'
KW	KITCHEN WINDOW	4'0" X 3'0"	7'
SW	STAIRCASE WINDOW	3'6" X 4'0"	BEAM BOTTOM
V	VENTILATOR	2'0" X 2'6"	7'